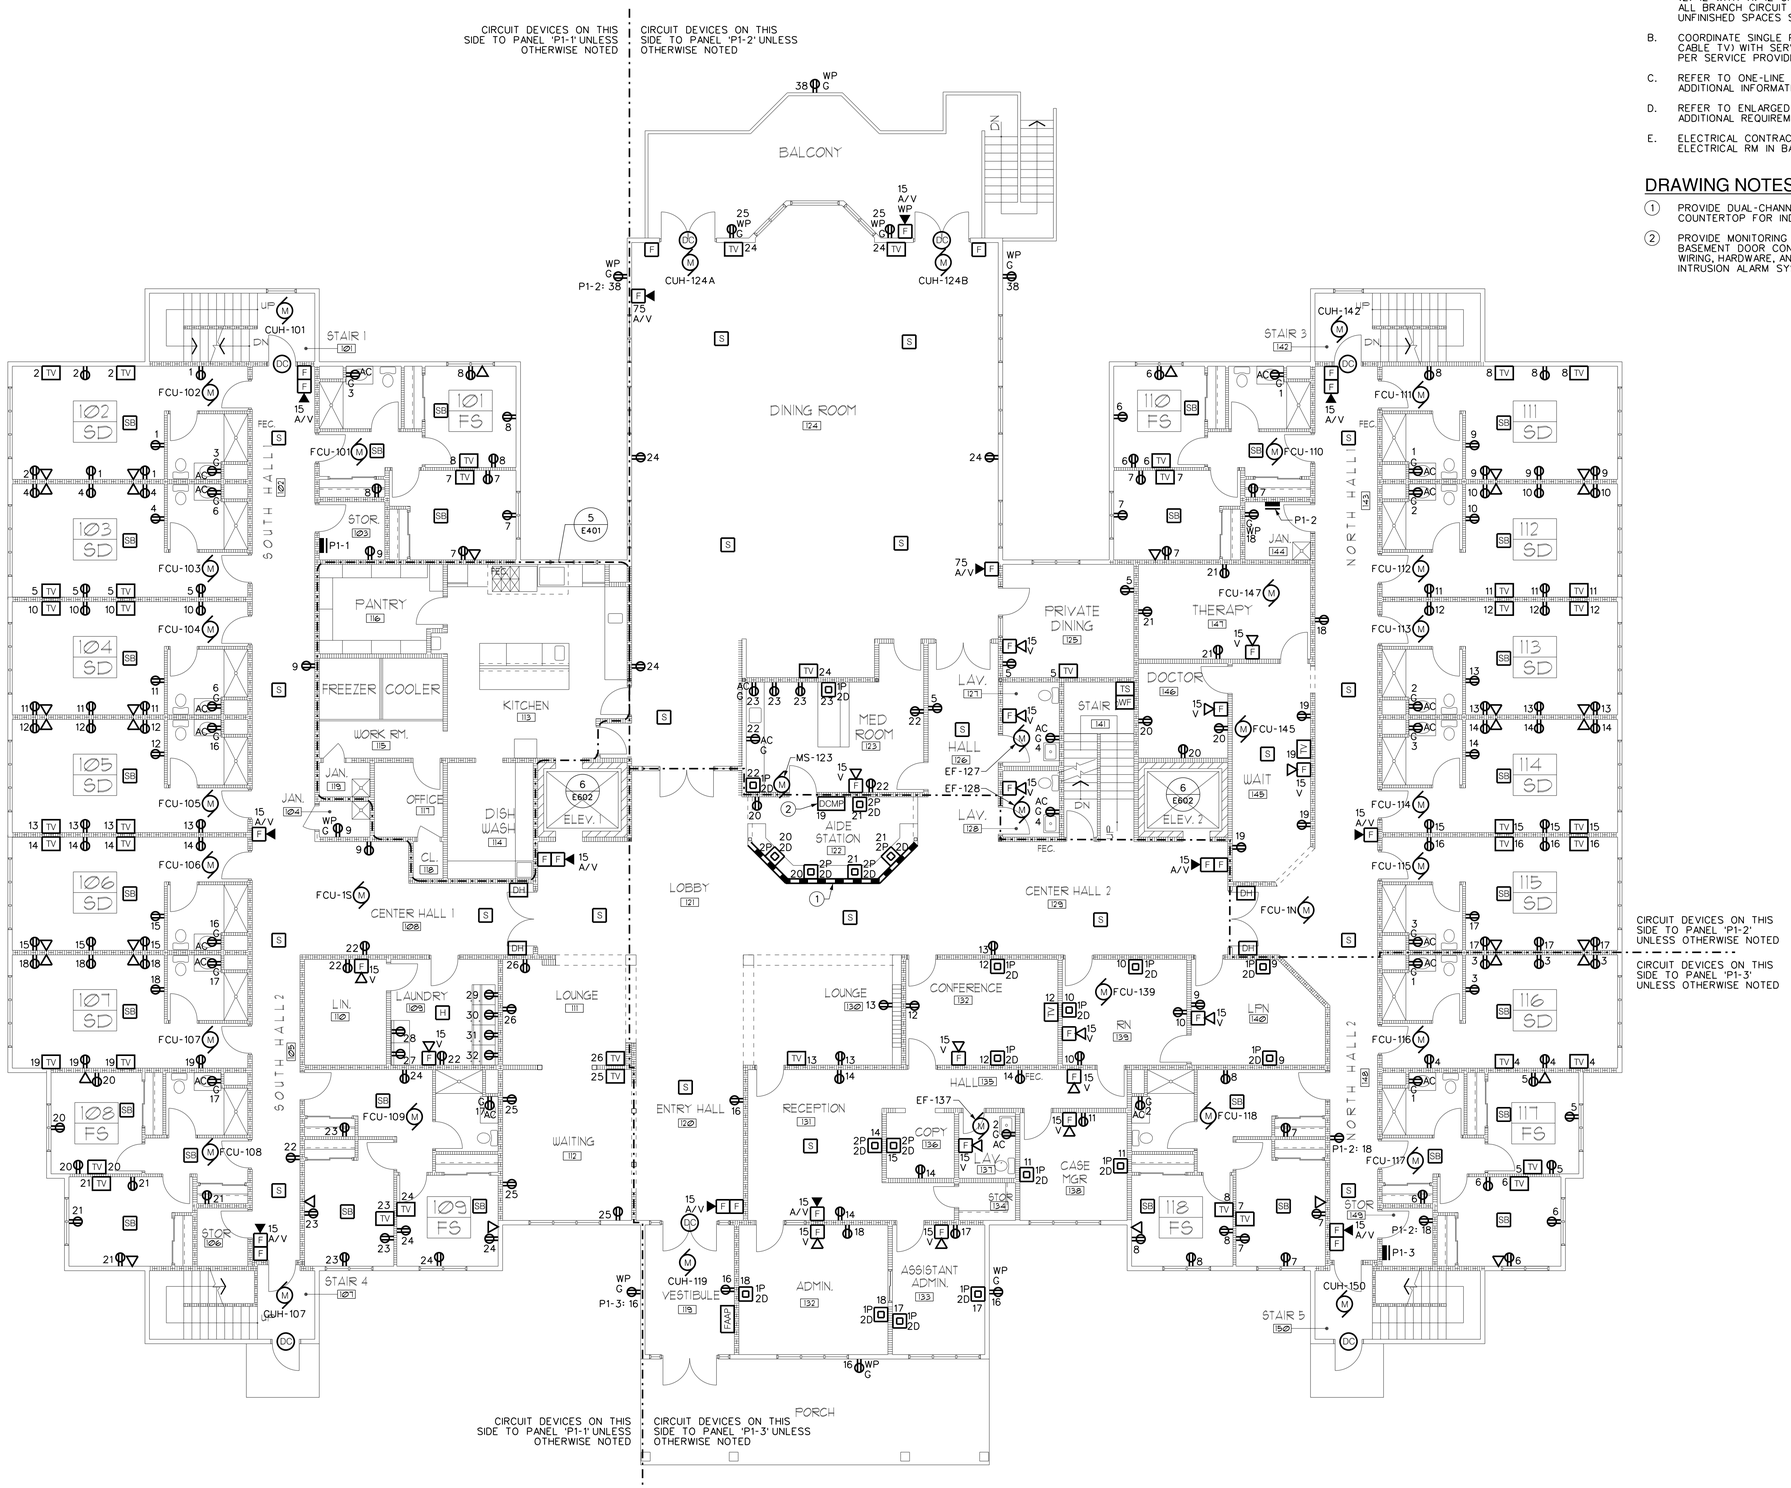

1 E102 FIRST FLOOR PLAN

SCALE: 1/8"=1'-0"

GENERAL NOTES:

A. UNLESS OTHERWISE NOTED, ALL BRANCH CIRCUIT WIRING SHALL BE (2)#12 WITH (1)#12 GROUND, TYPE NM CABLE CIRCUIT TO PANEL XXX. ALL BRANCH CIRCUIT WIRING WITHIN MECH/ELEC SPACES AND OTHER UNFINISHED SPACES SHALL BE TYPE MC CABLE.

B. COORDINATE SINGLE POINT OF CONNECTION (FOR DATA, PHONE, AND CABLE TV) WITH SERVICE PROVIDER. PROVIDE CABLING AND OUTLET PER SERVICE PROVIDER'S INSTRUCTIONS.

C. REFER TO ONE-LINE DIAGRAM, SCHEDULES AND DETAILS FOR ADDITIONAL INFORMATION AND REQUIREMENTS.

D. REFER TO ENLARGED PLANS FOR TYPICAL DEVICE LAYOUT AND ADDITIONAL REQUIREMENTS.

E. ELECTRICAL CONTRACTOR TO PROVIDE DATA CABLES BACK TO ELECTRICAL RM IN BASEMENT. DATA RACKS BY OTHERS.

DRAWING NOTES:

1. PROVIDE DUAL-CHANNEL SURFACE METAL RACEWAY (SMR) BENEATH COUNTERTOP FOR INDICATED DATA AND POWER RECEPTACLES.

2. PROVIDE MONITORING PANEL TO MONITOR ALL FIRST FLOOR AND BASEMENT DOOR CONTACTS. PROVIDE ALL REQUIRED CONDUIT, WIRING, HARDWARE, AND PROGRAMMING. (DESIGN MAKE: BOSCH B5512 INTRUSION ALARM SYSTEM)

ME ENGINEERING
Mechanical/Electrical/Plumbing Consultants
MEP Project # 200095
Seven Penn Plaza, Suite 420
New York, New York 10001
(212) 643-0260 / (845) 471-
(212) 643-0262 / (845) 471-
info@meengineering.com
www.meengineering.com

DATE: 9/18/2020
REVISED:

PROJECT NO: 200095
DESIGNED BY: CJE
DRAWN BY: CJE
CHECKED BY: RSA
SCALE: AS NOTED
NOTES:

FIRST FLOOR ELECTRICAL POWER PLAN

HARRIS A. SANDERS ARCHITECTS, P.C.
252 WASHINGTON AVENUE, ALBANY, NEW YORK 12210

L'DOR ADULT CARE FACILITY
156 WEST CLARKSTOWN ROAD
NEW CITY N.Y. 10956

STATE OF NEW YORK
MICHAEL K. SUMNER
077887-1
LICENSED PROFESSIONAL ENGINEER

SHEET NO.
E102

BID SET 9-18-20