DRAWING NOTES:

1. UNDERGROUND NATURAL GAS PIPING AND METER/REGULATOR BY UTILITY COMPANY. TO PROVIDE 6,812CFH AT 11" W.C. P.C. TO PROVIDE REGULATOR IF SERVICE PRESSURE IS ABOVE 11" W.C.
2. 3" GAS TO GENERATOR. SEE 4/P601 FOR DETAIL.

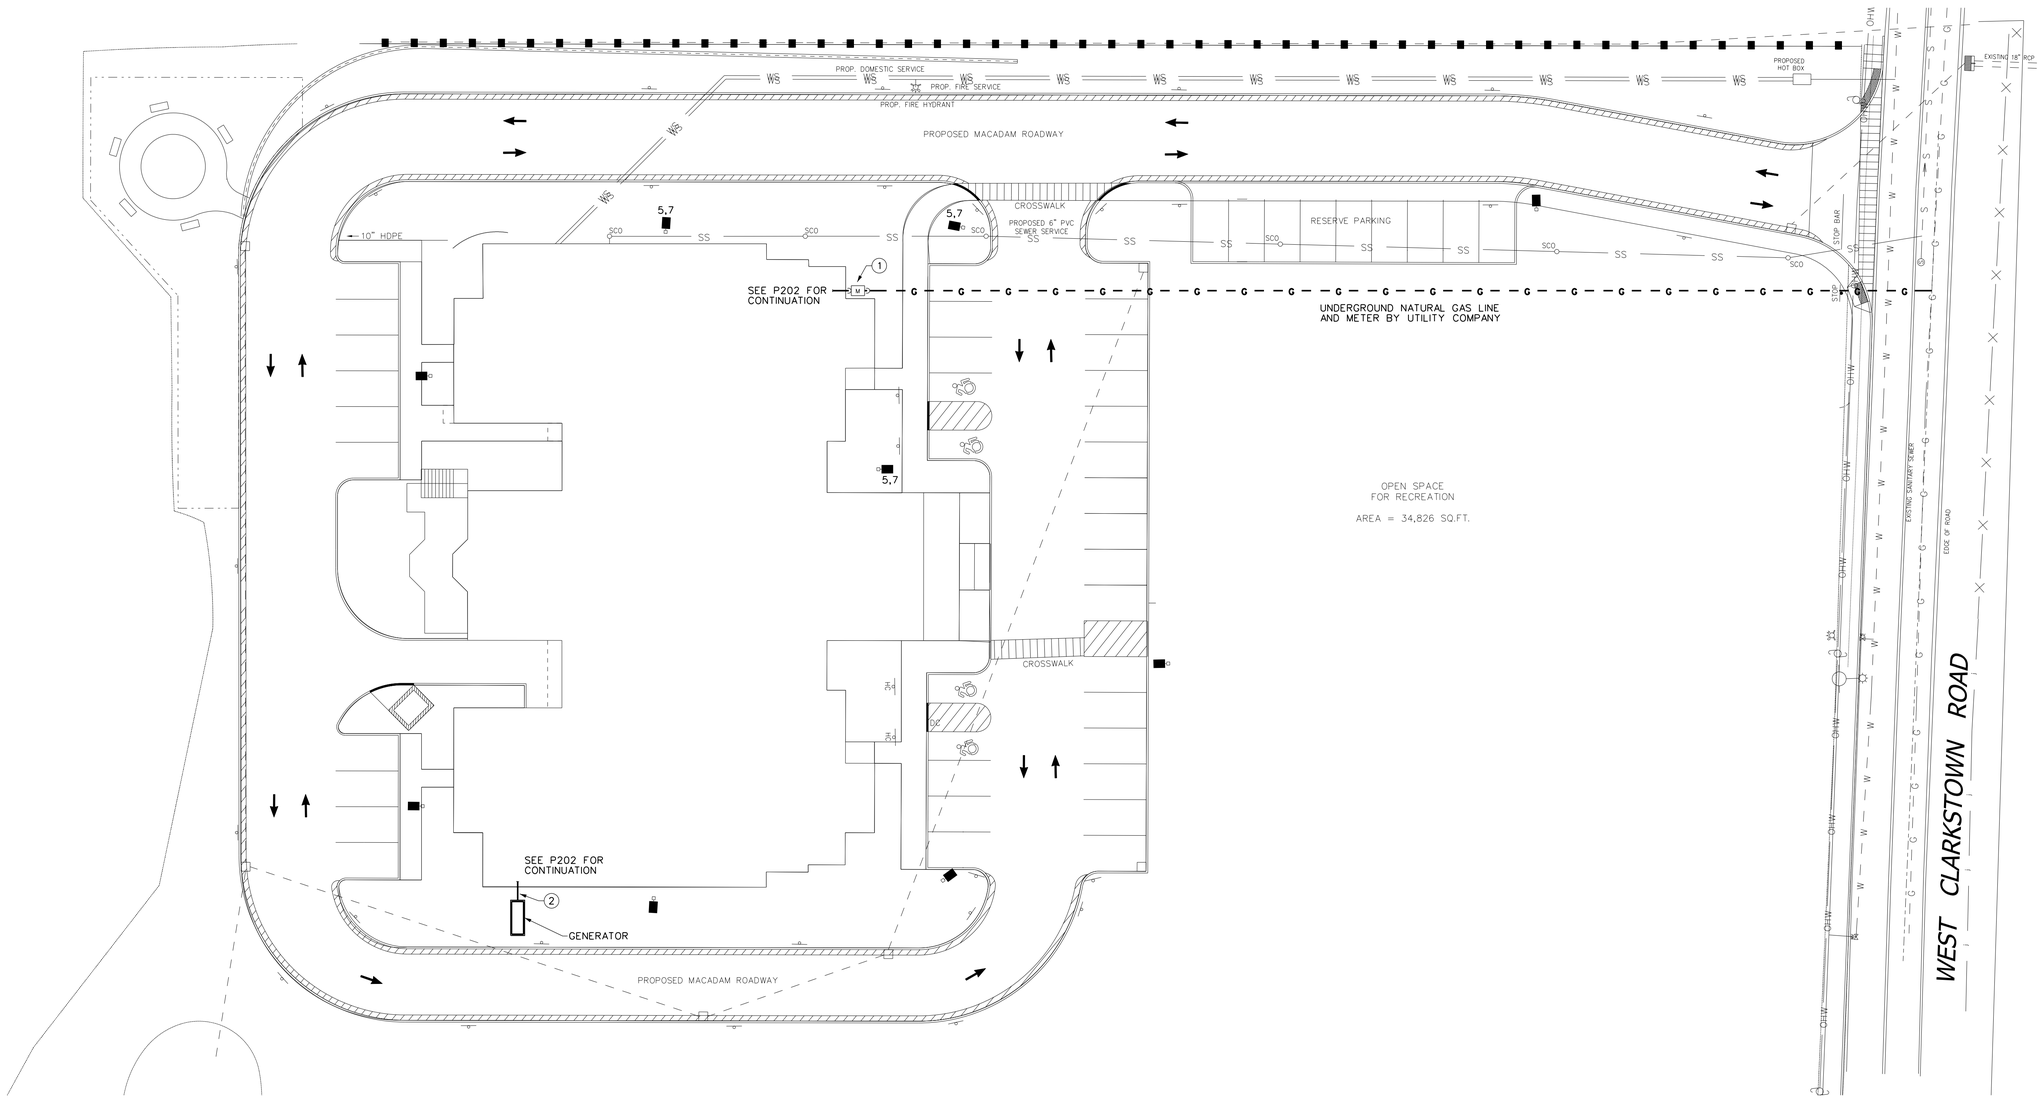

1 / P002 PLUMBING SITE PLAN

SCALE: 1"=20'-0"

NORTH

0 10' 20' 40'

BID SET 9-18-20

ME ENGINEERING
Mechanical/Electrical/Plumbing Consultants
MEP Projects # 200095
Seven Corporate Center, Latham, New York
(518) 783-0700 / (800) 343-
SCHENECTADY, NY 12305
www.meengineering.com

DATE: 9/18/2020
REVISED:

PROJECT NO: 200095
DESIGNED BY: MJC
DRAWN BY: MJC
CHECKED BY: RSA
SCALE: AS NOTED
NOTES:

PLUMBING SITE PLAN

HARRIS A. SANDERS ARCHITECTS, P.C.
252 WASHINGTON AVENUE, ALBANY, NEW YORK 12210

L'DOR ADULT CARE FACILITY
156 WEST CLARKSTOWN ROAD
NEW CITY N.Y. 10956

STATE OF NEW YORK
MICHAEL K. SUSSMAN
077887-1
LICENSED PROFESSIONAL ENGINEER

SHEET NO:
P002
OF: