GENERAL NOTES:

A. ALL PIPING IS ABOVE THE CEILING UNLESS OTHERWISE INDICATED.

B. ALL PIPING SHALL BE INSTALLED CONCEALED UNLESS OTHERWISE INDICATED.

C. COORDINATE ALL WORK WITH OTHER TRADES PRIOR TO BEGINNING WORK.

D. ALL SANITARY PIPING SHALL SLOPE AT MINIMUM 1%.

E. ALL STORM PIPING SHALL SLOPE AT MINIMUM 2% UNLESS OTHERWISE NOTED.

F. PROVIDE LINK SEAL SEALING SLEEVES AT ALL LOCATIONS WHERE PIPING PENETRATES EXTERIOR WALLS AND FLOOR SLABS ON GRADE.

DRAWING NOTES:

1. 1/2" CW AND 1/2" HW UP FROM BELOW TO MOP SINK.
2. 3/4" CW AND 3/4" HW UP FROM BELOW INTO 2ND FL UNIT. SEE ENLARGED PLANS FOR CONTINUATION.
3. 1" CW AND 1" HW UP FROM BELOW, PROVIDE 1" X 3/4" X 3/4" TEES INTO 2ND FL UNITS. SEE ENLARGED PLANS FOR CONTINUATION.
4. 1/2" CW AND 1/2" HW UP FROM BELOW TO TUB.
5. 1/2" CW AND 1/2" HW UP FROM BELOW TO SINK.
6. 1/2" CW UP FROM BELOW TO TOILET.
7. 3/4" GAS UP FROM BELOW, SEE DETAIL 4/P602.
8. 1/2" CW AND 1/2" HW UP FROM BELOW TO WASHING MACHINE BOX. SEE DETAIL 3/P602.
9. 3" GAS FROM BELOW. PROVIDE PIPE SUPPORTS PER DETAIL 5/P602.
10. 1-1/2" GAS TO MAKEUP AIR UNIT. PROVIDE UNION, DIRT LEG & ISOLATION VALVE PER DETAIL 2/P601.
11. 1-1/4" GAS TO ROOFTOP UNIT-02. PROVIDE UNION, DIRT LEG & ISOLATION VALVE PER DETAIL 2/P601.
12. 1-1/4" GAS TO ROOFTOP UNIT-0B. PROVIDE UNION, DIRT LEG & ISOLATION VALVE PER DETAIL 2/P601.
13. 1-1/4" GAS TO ROOFTOP UNIT-01. PROVIDE UNION, DIRT LEG & ISOLATION VALVE PER DETAIL 2/P601.
14. 1-1/2" GAS TO ROOFTOP UNIT-CAFE. PROVIDE UNION, DIRT LEG & ISOLATION VALVE PER DETAIL 2/P601.

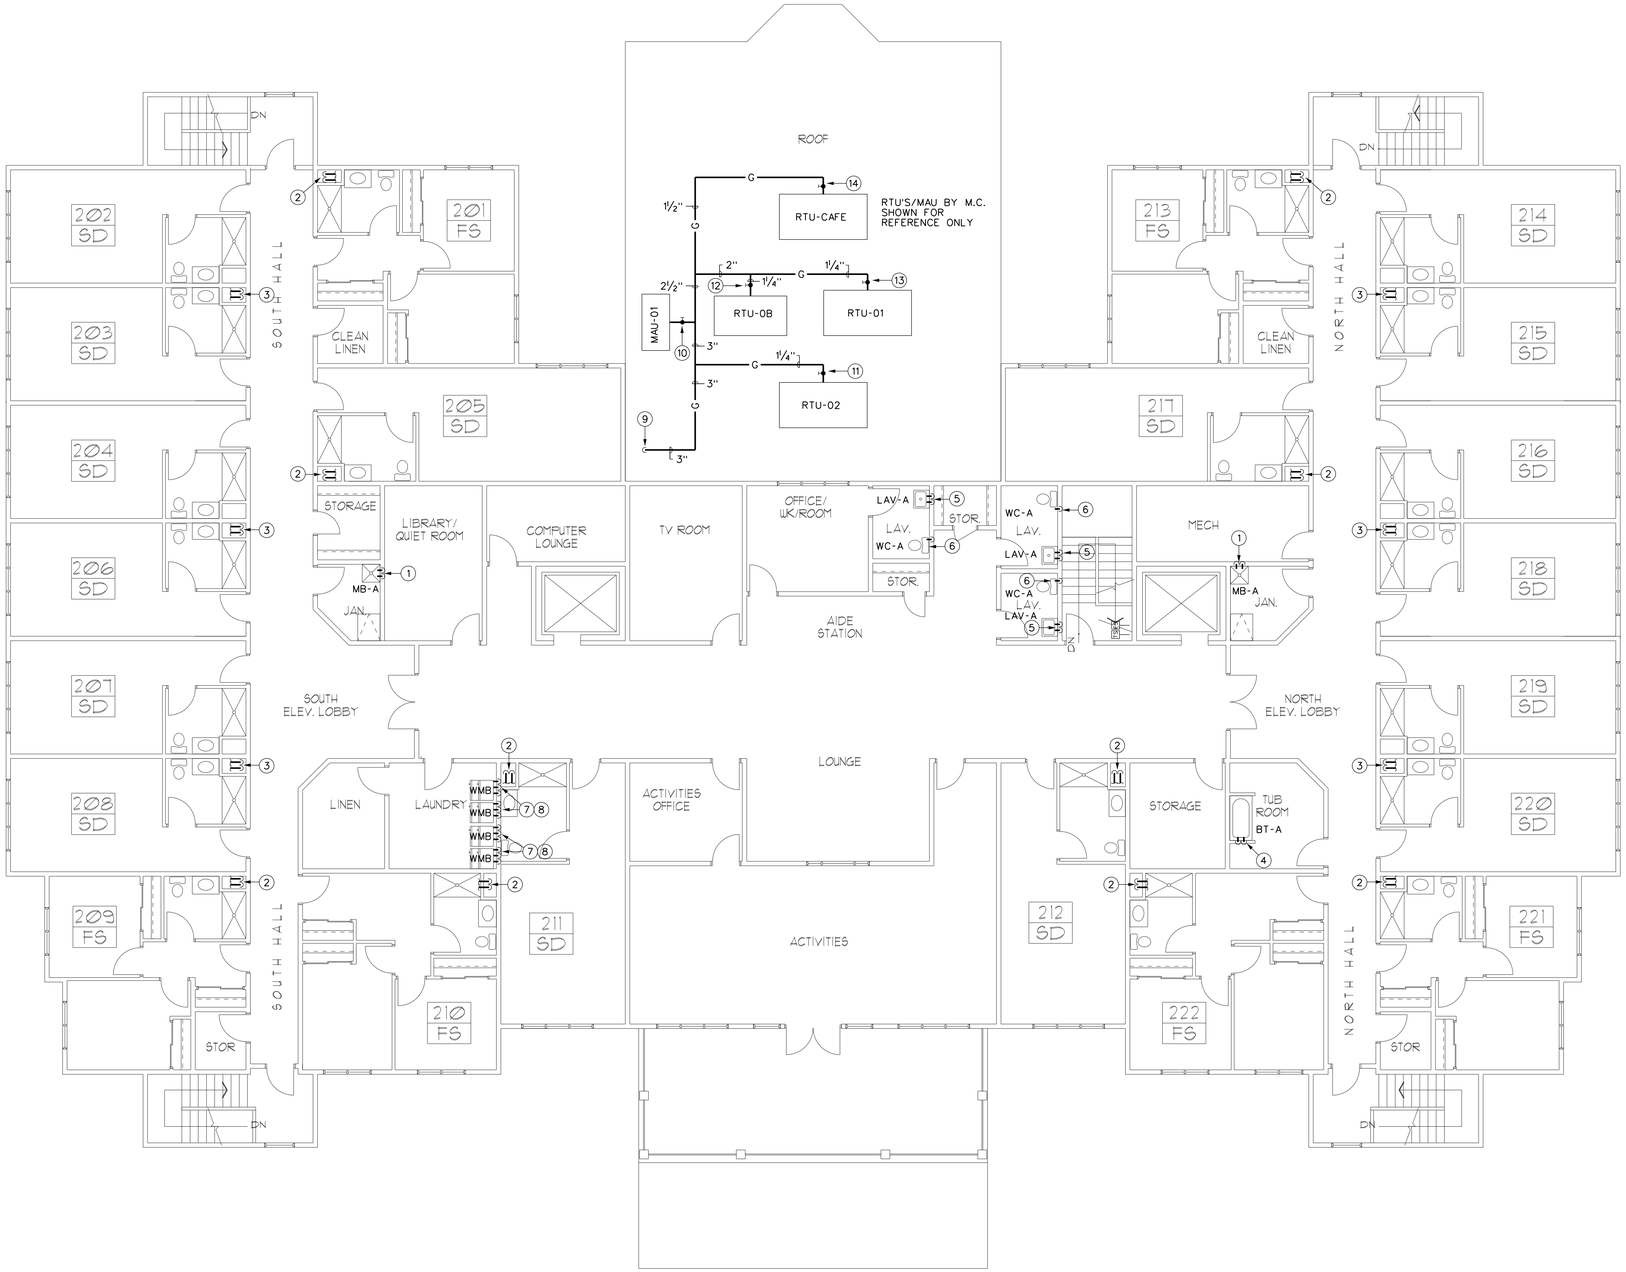

1 P203 SECOND FLOOR PLAN
SCALE: 1/8"=1'-0"

NORTH

0 4' 8' 16'

BID SET 9-18-20

ME ENGINEERING
Mechanical/Electrical/Plumbing Consultants
MEP Projects # 200095
Seven Hanover Square, 8th Floor, New York, NY 10004
212 514 0 (TEL) 1 (800) 410
212 514 0 (FAX) 1 (800) 410
www.meengineering.com

DATE: 9/18/2020
REVISED:

PROJECT NO: 203095
DESIGNED BY: M.J.C.
DRAWN BY: M.J.C.
CHECKED BY: P.S.A.
SCALE: AS NOTED
NOTES:

SECOND FLOOR DOMESTIC WATER AND NATURAL GAS PLAN

HARRIS A. SANDERS ARCHITECTS, P.C.
252 WASHINGTON AVENUE, ALBANY, NEW YORK 12210

L'DOR ADULT CARE FACILITY
156 WEST CLARKSTOWN ROAD
NEW CITY N.Y. 10956

STATE OF NEW YORK
MICHAEL K. SULLIVAN
077887-1
LICENSED PROFESSIONAL ENGINEER

SHEET NO:
P203
OF: