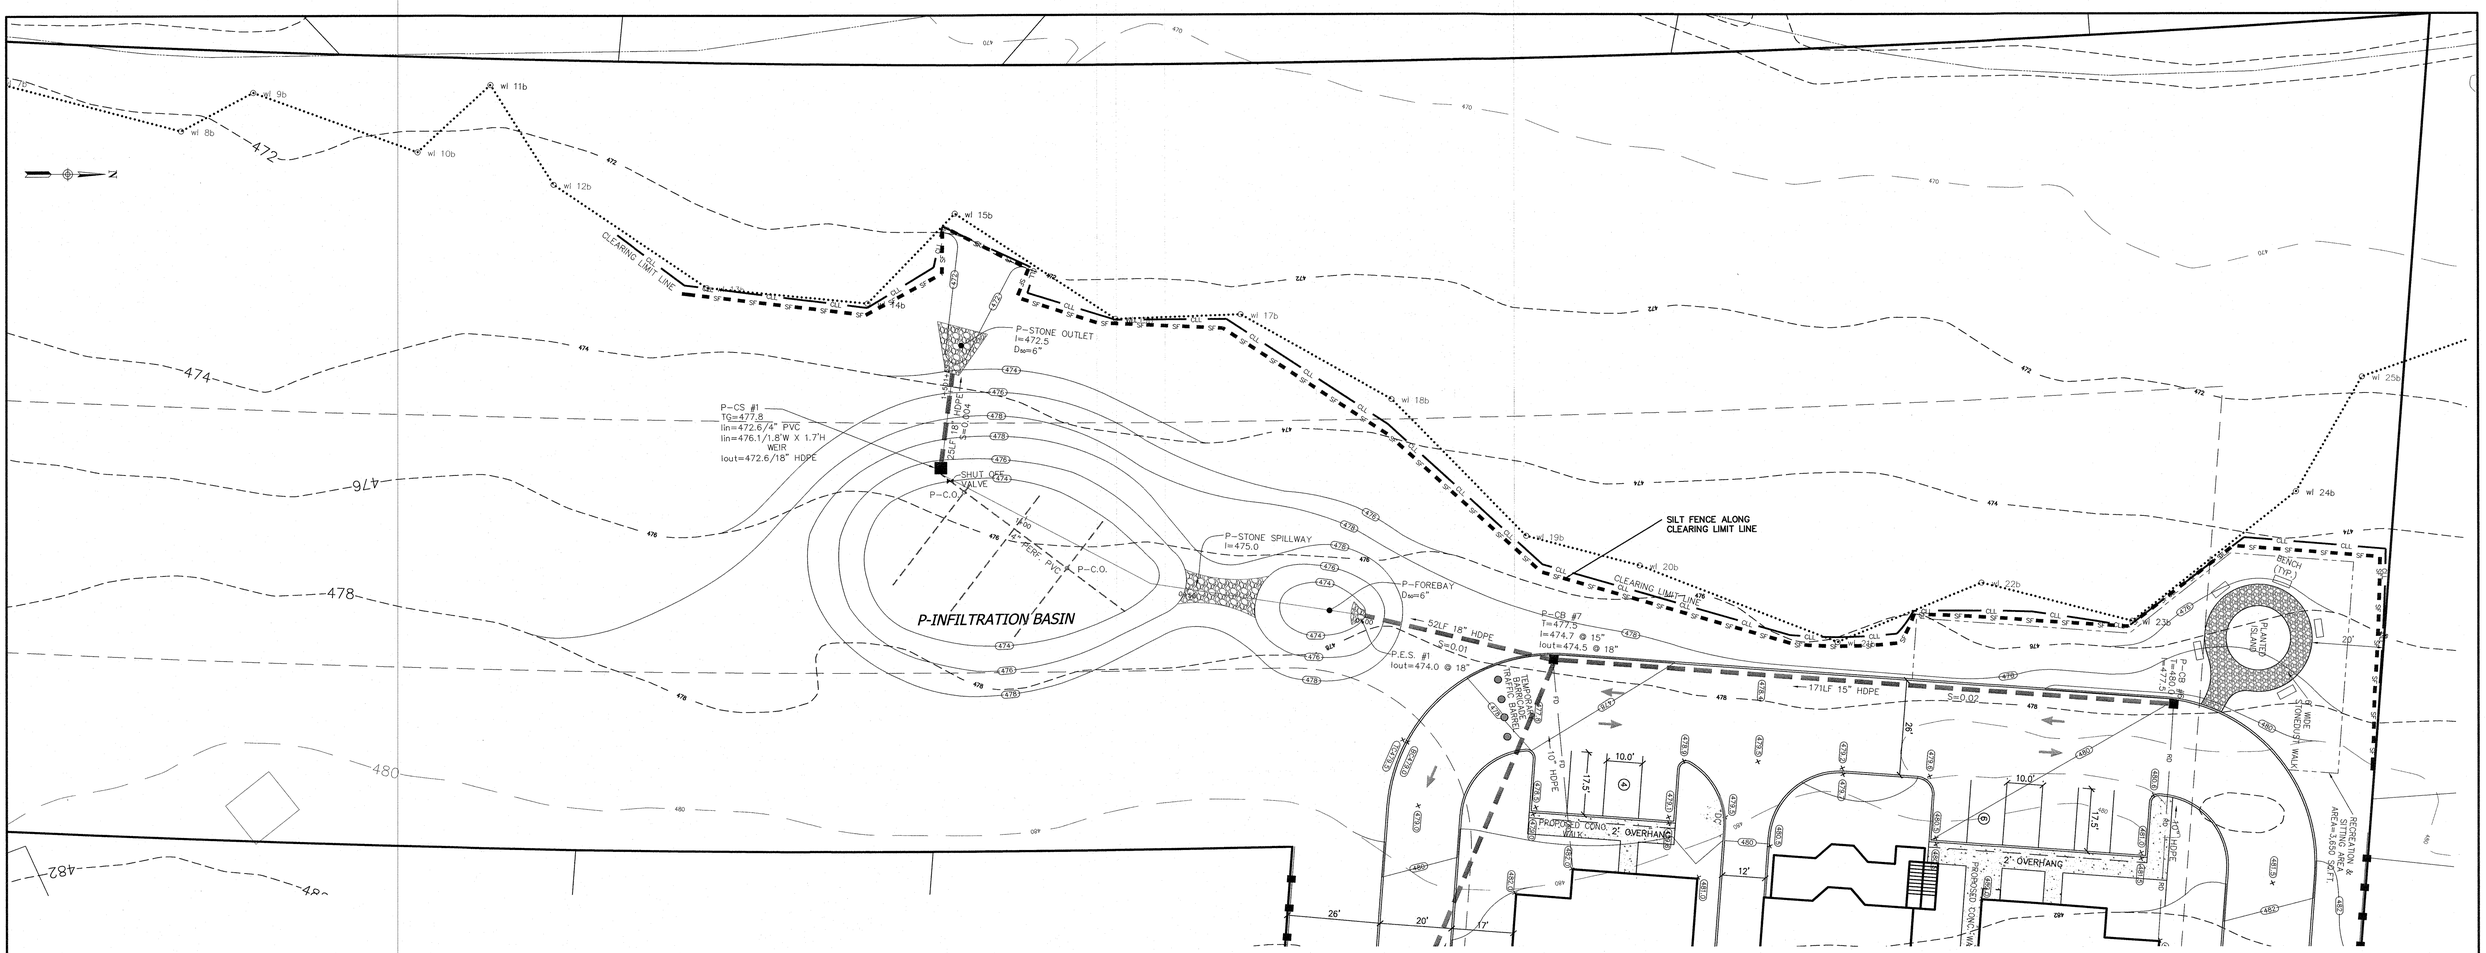

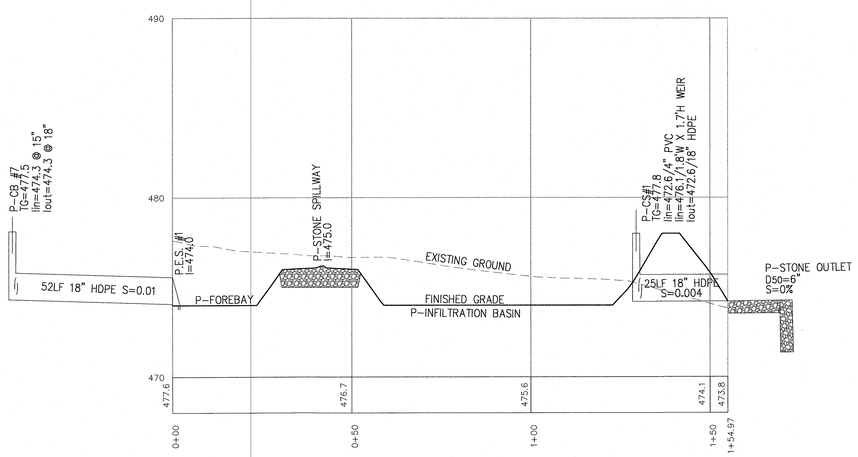

P-INFILTRATION BASIN PROFILE VIEW

SCALE: H/1"=20' V/1"=4'

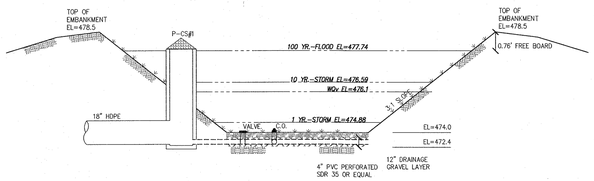

P-INFILTRATION BASIN SECTION

SCALE: N.T.S.

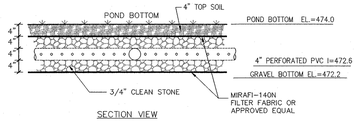

UNDER DRAIN PIPE SECTION

SCALE: N.T.S.

THE EDUCATION LAW OF THE STATE OF NEW YORK PROHIBITS ANY PERSON ALTERING ANYTHING ON THESE PLANS, DRAWINGS AND SPECIFICATIONS, IN ANY MANNER, UNLESS IT IS UNDER THE DIRECTION OF A LICENSED PROFESSIONAL ENGINEER. WHERE SUCH ALTERATIONS ARE MADE, THE PROFESSIONAL ENGINEER MUST SIGN, SEAL, DATE AND DESCRIBE THE FULL EXTENT OF THE ALTERATION ON THE DRAWINGS AND/OR IN THE SPECIFICATIONS. (NYS EDUCATION LAW SECTION 7209-2)

"UNAUTHORIZED ALTERATIONS OR ADDITIONS TO A SURVEY MAP BEARING A LICENSED LAND SURVEYOR'S EMBOSSED SEAL IS A VIOLATION OF SECTION 7209, SUBDIVISION 2, OF THE NEW YORK STATE EDUCATION LAW."
"ONLY COPIES FROM THE ORIGINAL TRACING OF THIS SURVEY MAP MARKED WITH THE LAND SURVEYOR'S EMBOSSED SEAL SHALL BE CONSIDERED TO BE VALID TRUE COPIES."
"CERTIFICATION INDICATED HERE, ON SIGNIFY THAT THIS SURVEY WAS PREPARED IN ACCORDANCE WITH THE EXISTING STANDARD OF PRACTICE FOR LAND SURVEYORS, ADOPTED BY THE DELAWARE - HUDSON LAND SURVEYORS ASSOCIATION. SAID CERTIFICATIONS SHALL RUN ONLY TO THOSE NAMED INDIVIDUALS AND/OR INSTITUTIONS FOR WHOM THE SURVEY WAS PREPARED, AND TO THEIR LENDERS, LEGAL EXAMINERS AND OTHERS DESIGNATED INDIVIDUALS, INSTITUTIONS, THEIR SUCCESSORS AND/OR ASSIGNS OR SUBSEQUENT OWNERS."

STATE OF NEW YORK · RYAN A. NASHER · LICENSED PROFESSIONAL ENGINEER

RYAN A. NASHER, P.E.
N.Y.S. P.E. LIC. NO. 89066

STATE OF NEW YORK · JOHN R. ATZL · LICENSED PROFESSIONAL ENGINEER

JOHN R. ATZL
N.Y.S. P.L.S. LIC. NO. 50228

REVISION	DATE	DESCRIPTION
2	6-10-20	PER COMMENTS
1	4-21-20	PER TAC 3-11-20

ATZL, NASHER & ZIGLER P.C.
ENGINEERS-SURVEYORS-PLANNERS
232 North Main Street
New City, New York 10956
Tel: (845) 634-4694
Fax: (845) 634-5543
E-mail: info@anzny.com
Web: www.ANZNY.com

PROJECT:

L'DOR

TOWN OF CLARKSTOWN
ROCKLAND COUNTY, NEW YORK

TITLE:

PRELIMINARY DRAINAGE DETAILS

DRAWN BY: LK	CHECKED BY: JRA
DATE: JANUARY 14, 2020	SCALE: 1 IN. = 20 FT.
PROJECT NO: 2861	DRAWING NO: 6