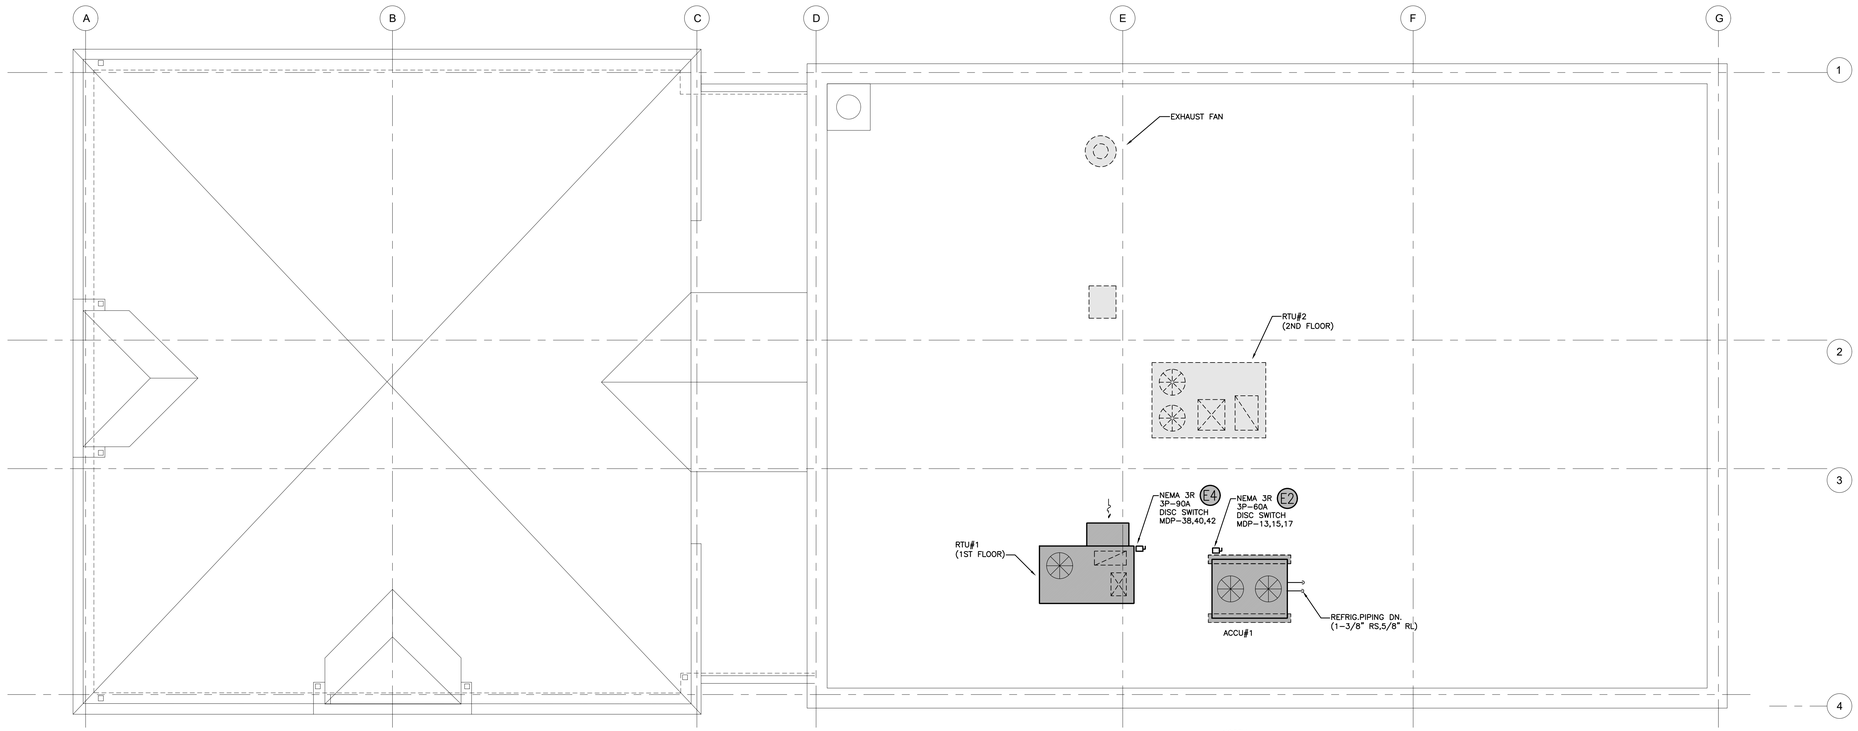

2 ME-3 ROOF PLAN

SCALE: 1/4" = 1'-0"

NORTH

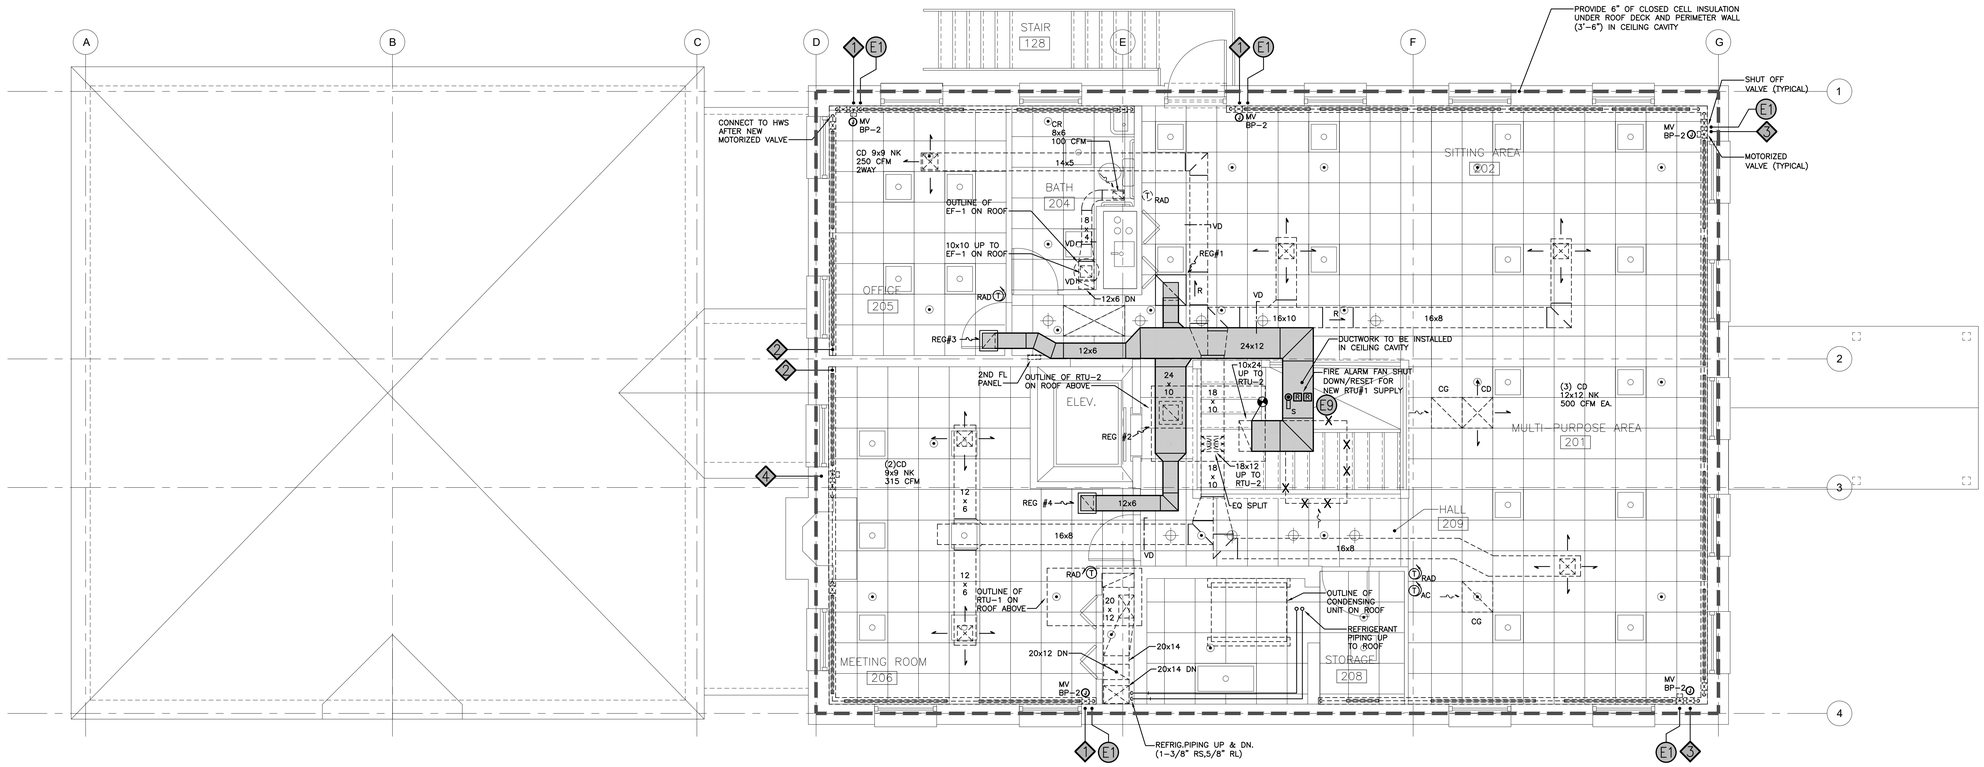

1 ME-3 SECOND FLOOR PLAN

SCALE: 1/4" = 1'-0"

NORTH

IRVINGTON SENIOR CENTER

29 BRIDGE STREET
IRVINGTON, NY 10533

HVAC UPGRADE

TIETJEN VENEGAS
CONSULTING ENGINEERS

68 Purchase Street
Rye, NY 10580
info@tietjenpe.com

Tel: 914.967.9505
Fax: 914.967.2310
www.tietjenpe.com

Revisions

No.	Date	Comments

PROJECT NUMBER: 1966

Scale: AS NOTED

Date: 09-16-2021

Drawing Title
HVAC
SECOND FLOOR PLAN &
ROOF PLAN

Drawing No.
ME-3

\DESKTOP-RH9PLV2\CAD Projects\1966 Irvintong Senior Center\1966 ME-3 Second Floor Plan.dwg, 9/21/2021 8:01:41 AM, J.M.