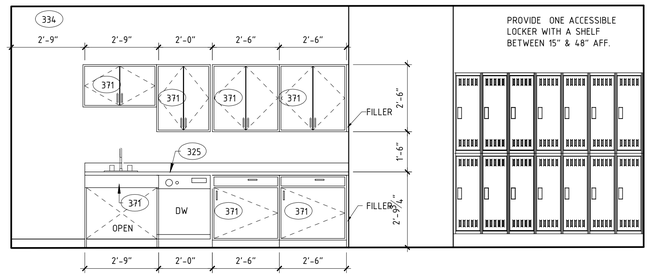

PROVIDE ONE ACCESSIBLE LOCKER WITH A SHELF BETWEEN 15" & 48" AFF.

11 A500 EMPLOYEE BREAKROOM
3/8" = 1'-0"

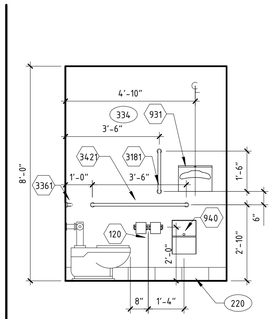

21 A500 BACK OF HOUSE TOILET
3/8" = 1'-0"

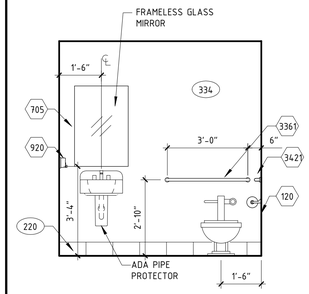

31 A500 BACK OF HOUSE TOILET
3/8" = 1'-0"

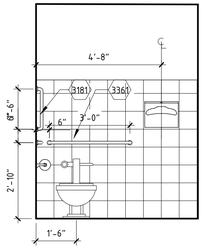

41 A500 POOL TOILET
3/8" = 1'-0"

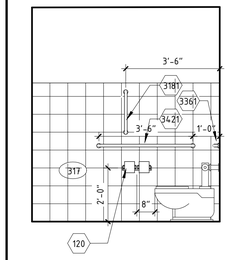

51 A500 POOL TOILET
3/8" = 1'-0"

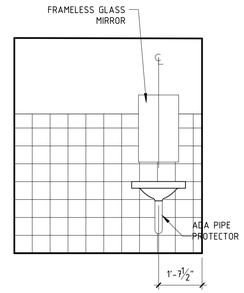

61 A500 POOL TOILET
3/8" = 1'-0"

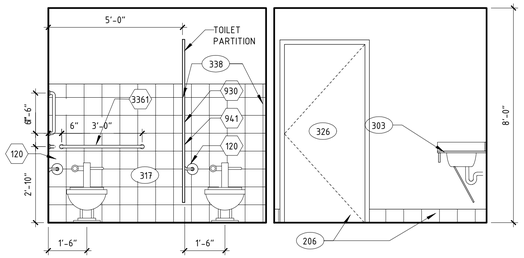

12 A500 WOMENS ROOM
3/8" = 1'-0"

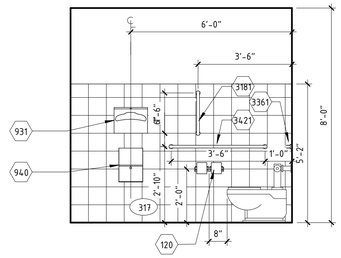

22 A500 WOMENS ROOM (MEN'S ROOM OPP. HAND)
3/8" = 1'-0"

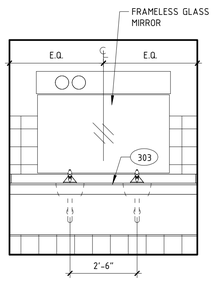

32 A500 WOMENS ROOM
3/8" = 1'-0"

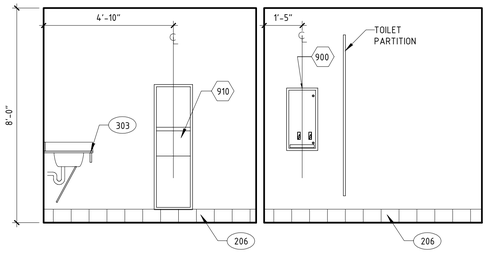

42 A500 WOMENS ROOM
3/8" = 1'-0"

62 A500 GENERAL NOTES

SEE EQUIPMENT LIST PROVIDED BY FF&E CONSULTANT

FINISH TAG; SEE INTERIOR FINISH INDEX PROVIDED BY FF&E CONSULTANT

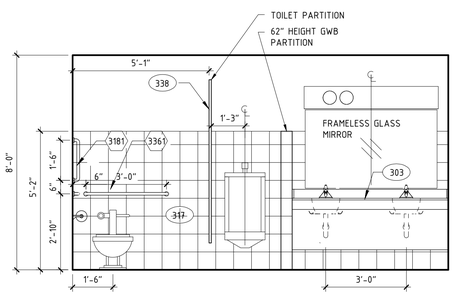

13 A500 MENS ROOM
3/8" = 1'-0"

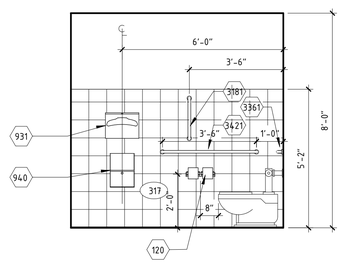

23 A500 MENS ROOM
3/8" = 1'-0"

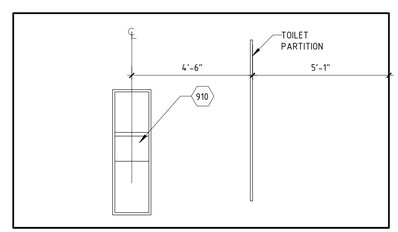

33 A500 MENS ROOM
3/8" = 1'-0"

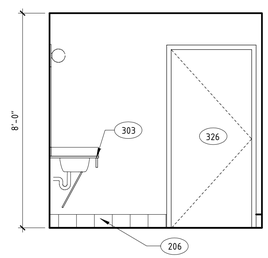

43 A500 MENS ROOM
3/8" = 1'-0"

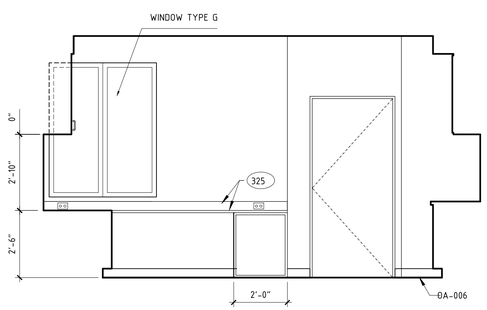

14 A500 WORK ROOM
3/8" = 1'-0"

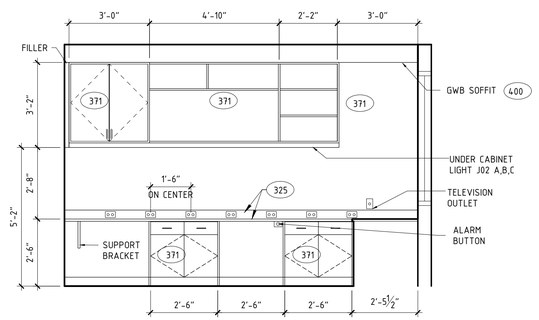

24 A500 WORK ROOM
3/8" = 1'-0"

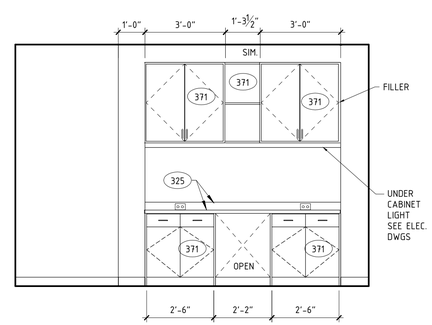

34 A500 WORK ROOM
3/8" = 1'-0"

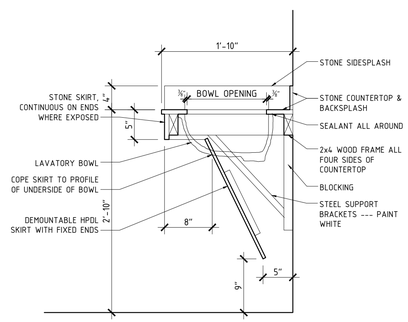

54 A500 PUBLIC RESTROOM VANITY DETAIL - TYPICAL
1" = 1'-0"

a+e architects, p.c.
7301 Barberry Lane
Manlius, New York 13104
315·415·9988

A NEW 108-ROOM COURTYARD BY MARRIOTT HOTEL & SUITES

Turner Road
Woodbury, New York
location #12121

for

RAINBOW ENTERPRISES

4758 Highway 28
Cooperstown, NY

REVISION DATES

UNAUTHORIZED ALTERATIONS OR ADDITIONS TO THIS DRAWING ARE A VIOLATION OF STATE EDUCATION LAW ARTICLES 145 AND 147.

THIS DRAWING IS AN INSTRUMENT OF SERVICE FOR RAINBOW ENTERPRISES, AND MAY NOT BE REPRODUCED WITHOUT THE EXPRESS CONSENT OF THE OWNER AND THE ARCHITECT

DRAWING TITLE
INTERIOR ELEVATIONS AND DETAILS

DATE
MARCH 1, 2021

PROJECT NUMBER
17971

SHEET NUMBER
A500