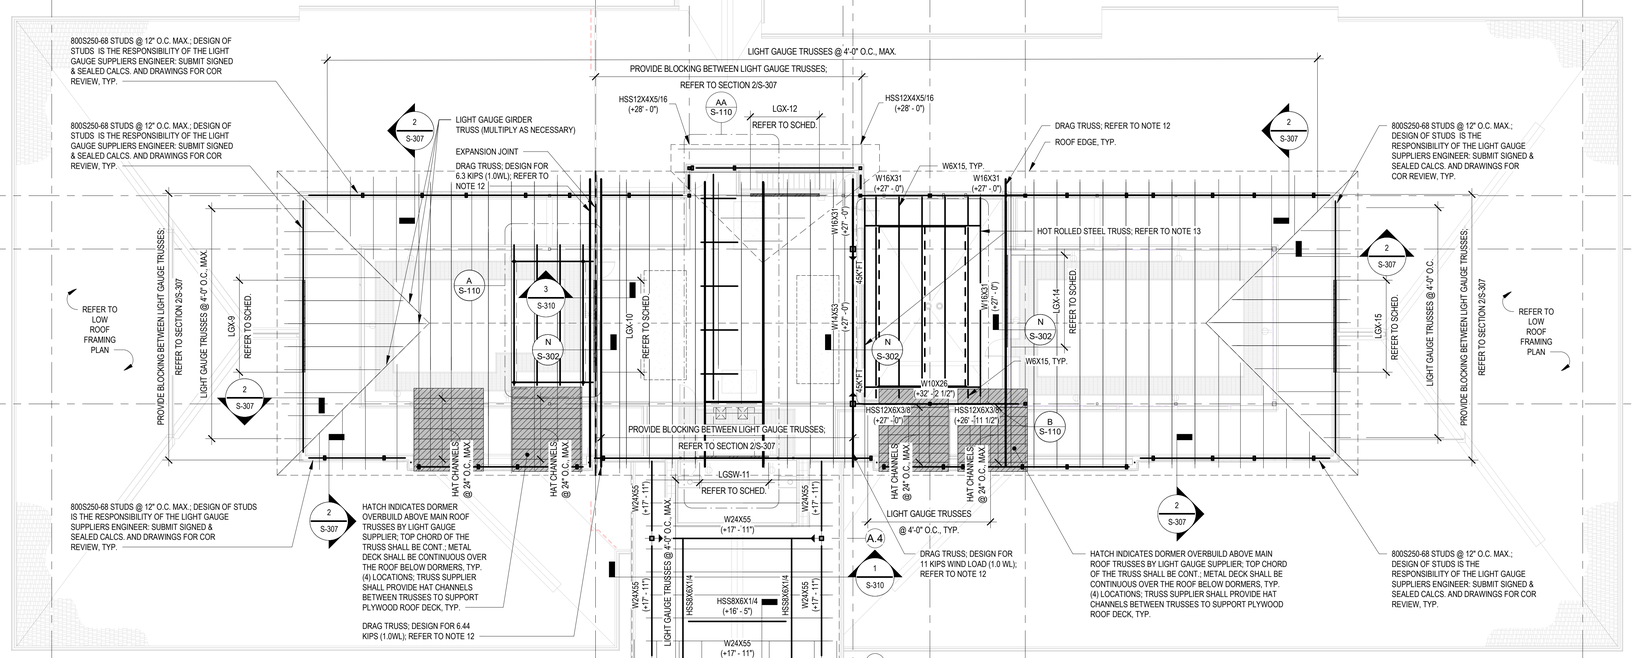

HIGH ROOF FRAMING PLAN

3/32" = 1'-0"

ROOF FRAMING PLAN NOTES:

1. ALL ELEVATIONS NOTED THUS (+X'-X") REFERENCED TO FINISHED FIRST FLOOR ELEVATION.
2. ROOF DECK SHALL BE 1.5B22 DECK FASTENED TO SUPPORTS W/ #12 TEK SCREWS IN 36/7 FASTENER PATTERN W/ (3) #10 SIDELAP SCREWS BETWEEN SUPPORTS, U.N.O.
3. ALL ROOF PENETRATION LOCATIONS ARE APPROXIMATE. COORDINATE W/ HVAC CONTRACTOR FOR EXACT LOCATIONS. PROVIDE FRAMING FOR ALL ROOF PENETRATIONS AS SHOWN IN THE TYPICAL ROOF PENETRATION FRAMING DETAIL.
4. DETAILS AS SHOWN INDICATE TYPICAL CONNECTIONS AND CONDITIONS.
5. REFER TO ARCHITECTURAL PLANS FOR TOP OF NON-LOAD BEARING WALL HEIGHTS AND ROOF SLOPES.
6. REFER TO ARCHITECTURAL AND HVAC PLANS FOR EXACT LOCATIONS OF ROOF TOP UNITS, ROOF DRAINS, AND ROOF VENTS.
7. REFER TO ARCHITECTURAL DRAWINGS FOR DIMENSIONS AND ELEVATIONS NOT SHOWN.
8. PROVIDE 1/4" THK. BENT PLATES OR ANGLES AT ALL ROOF EDGES, TYP., U.N.O.
9. TRUSS BEARING HEIGHT SHALL BE (+27'-0"), U.N.O.
10. ALL STEEL BEAM AND COLUMN CONNECTIONS SHALL BE DESIGNED BY AN ENGINEER LICENSED IN THE STATE OF NEW YORK. REFER TO SHEET S-401 FOR MIN. SHEAR CONNECTIONS. REFER TO FRAMING PLANS FOR LOADS THAT EXCEED TABLE VALUES AND ALL MOMENT CONNECTION FORCES. REFER TO TYPICAL MOMENT CONNECTION DETAIL ON SHEET S-401 FOR CONNECTION CONCEPT.
11. ALL TRUSSES SHALL BE DESIGNED FOR THE BLAST REQUIREMENTS INDICATED BY SECTION 05 40 00 COLD-FORMED METAL FRAMING. ALL EXTERIOR COLD FORMED FRAMING SHALL BE DESIGNED FOR THE BLAST REQUIREMENTS INDICATED BY SECTION 08 56 53 BLAST RESISTANT FACADE SYSTEMS
12. DESIGN DRAG TRUSS TO TRANSFER LOAD NOTED IN SHEAR WALL TABLE OR AS NOTED ON PLAN TO BOTTOM CHORD OF TRUSS. LOAD CAN BE COLLECTED ALONG THE FULL LENGTH OF TRUSS TOP CHORD (HORIZONTAL PROJECTION).
13. ALL FRAMING EXPOSED TO WEATHER SHALL BE HOT DIPPED GALVANIZED, U.N.O.
14. LIGHT GAUGE SUPPLIER SHALL COORDINATE WITH TRUSS SUPPLIER AND DESIGN STUD BELOW ALL GIRDER TRUSSES AS REQUIRED TO SUPPORT ALL AXIAL AND BLAST LOADS.
15. REFER TO ROOF TIE DETAIL ON M/S-302. REFER TO ARCHITECTURAL ROOF PLAN SHEET A-103 FOR LOCATION OF TIE OFF POINTS. TRUSS SUPPLIER SHAL DESIGN TRUSS TOP CHORD FOR LOADS NOTED ON DETAIL.

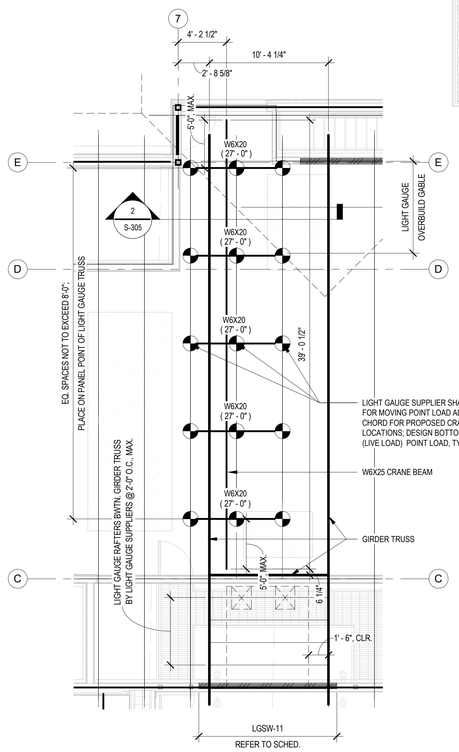

AA CRANE PLAN

3/16" = 1'-0"

CRANE PLAN NOTES:

1. ALL ELEVATIONS NOTED THUS (+X'-X") REFERENCED TO FINISHED FIRST FLOOR ELEVATION.
2. TRUSS SUPPLIER SHALL LIMIT DEFLECTION OF TRUSSES SUPPORTING CRANE BEAM TO L/600.

GENERAL LEGEND

- REINFORCED MASONRY WALL
- CONCRETE
- SHEAR WALL LOCATIONS
- PROPOSED CONDITIONS
- EXISTING CONDITIONS
- SECTION MARK
- MOMENT CONNECTION
- INDICATES DEDUCTIVE ALTERNATE ITEM

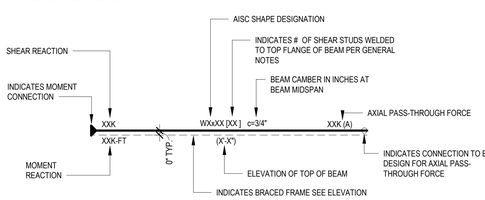

STEEL FRAMING REFERENCE

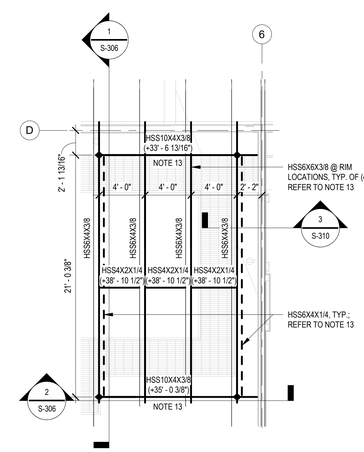

A BLOW UP DETAIL

3/16" = 1'-0"

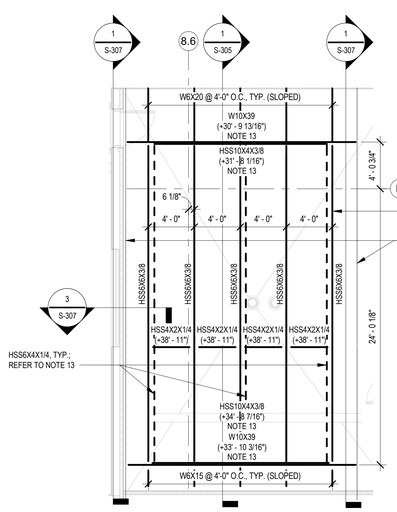

B BLOW UP DETAIL

3/16" = 1'-0"

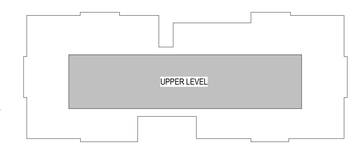

KEY PLAN

Revisions:	Date:

CONSULTANT

NORRIS DESIGN — Planning | Landscape Architecture | Branding
Landscape Architect
418 North Toole Avenue
Tucson, AZ 85701
(520) 622-9565
Josh Orth., PLA

HINMAN
Protective Design Specialist
240 West 35th St. Suite 1004
New York, NY 10001
(212) 967-4890
Corrine Tan, SE

C.S.Davidson,Inc.
Structural
315 West James Street, Suite 102
Lancaster, PA 17603
(717) 481-2991
Jason Vannoy, SE, PE

MES GROUP
MEP
550 North Reo Street, Suite 203
Tampa, FL 33609
(813) 289-4700
Nicholas Stephenson, PE

ARCHITECT/ENGINEER OF RECORD

A/E:
TRIPLE C - The A/E Group
201 E. Jefferson Street, Suite 200
Syracuse, NY 13202
(315) 484-5958
Mat Perkins

TRIPLE C - THE A&E GROUP
A MULTI-DISCIPLINE A&E COMPANY

STAMP

STATE OF NEW YORK · WESLEY C. WERNER · 093033 · LICENSED PROFESSIONAL ENGINEER
5/09/2022 License valid through 11/30/2024

Office of Construction and Facilities Management

VA U.S. Department of Veterans Affairs

Drawing Title	Phase	Project Title	Project Number
ROOF FRAMING PLAN	ISSUED FOR CONSTRUCTION	NEW COMMUNITY LIVING CENTER	620-334
Approved:	FULLY SPRINKLERED	Location: 2094 Albany Post Road, Montrose, NY 10548	Building Number: CLC
		Issue Date: 05/09/2022 · Checked: WCW · Drawn: SIR	Drawing Number: S-110

VA FORM 08 - 6231

BIM 360://620-334 New Community Living Center/620281500_v20.rvt 7/21/2021 5:24:07 PM