DEDUCT ALTERNATIVE NOTES

(DEDUCTIVE ALTERNATIVES ARE CASCADING AND MUST BE EXCERCISED IN THE ORDER PRESENTED) FOR A DETAILED DESCRIPTION OF EACH DEDUCTIVE ALTERNATE REFER TO COVER SHEET GI000.

DEDUCT ALTNERATIVE #7 : REDUCE PLATFORM AT CHILLER

LIGHTING FIXTURES LEGEND

	1X4 FIXTURE - RECESSED, SURFACE, OR PENDANT MOUNTED - TYPE AS SPECIFIED
	1X4 EMERGENCY BRANCH FIXTURE - RECESSED, SURFACE, OR PENDANT MOUNTED - TYPE AS SPECIFIED
	4' STRIP FIXTURE - TYPE AS SPECIFIED
	4' STRIP EMERGENCY BRANCH FIXTURE - TYPE AS SPECIFIED
	EXIT SIGN - CEILING MOUNTED - TYPE AS SPECIFIED
	EXIT SIGN - WALL MOUNTED - TYPE AS SPECIFIED
$ $2 $3	SINGLE-POLE, DOUBLE-POLE, 3-WAY SWITCHES (48"AFF)
$PB	PUSH-BUTTON SWITCH (48" AFF)

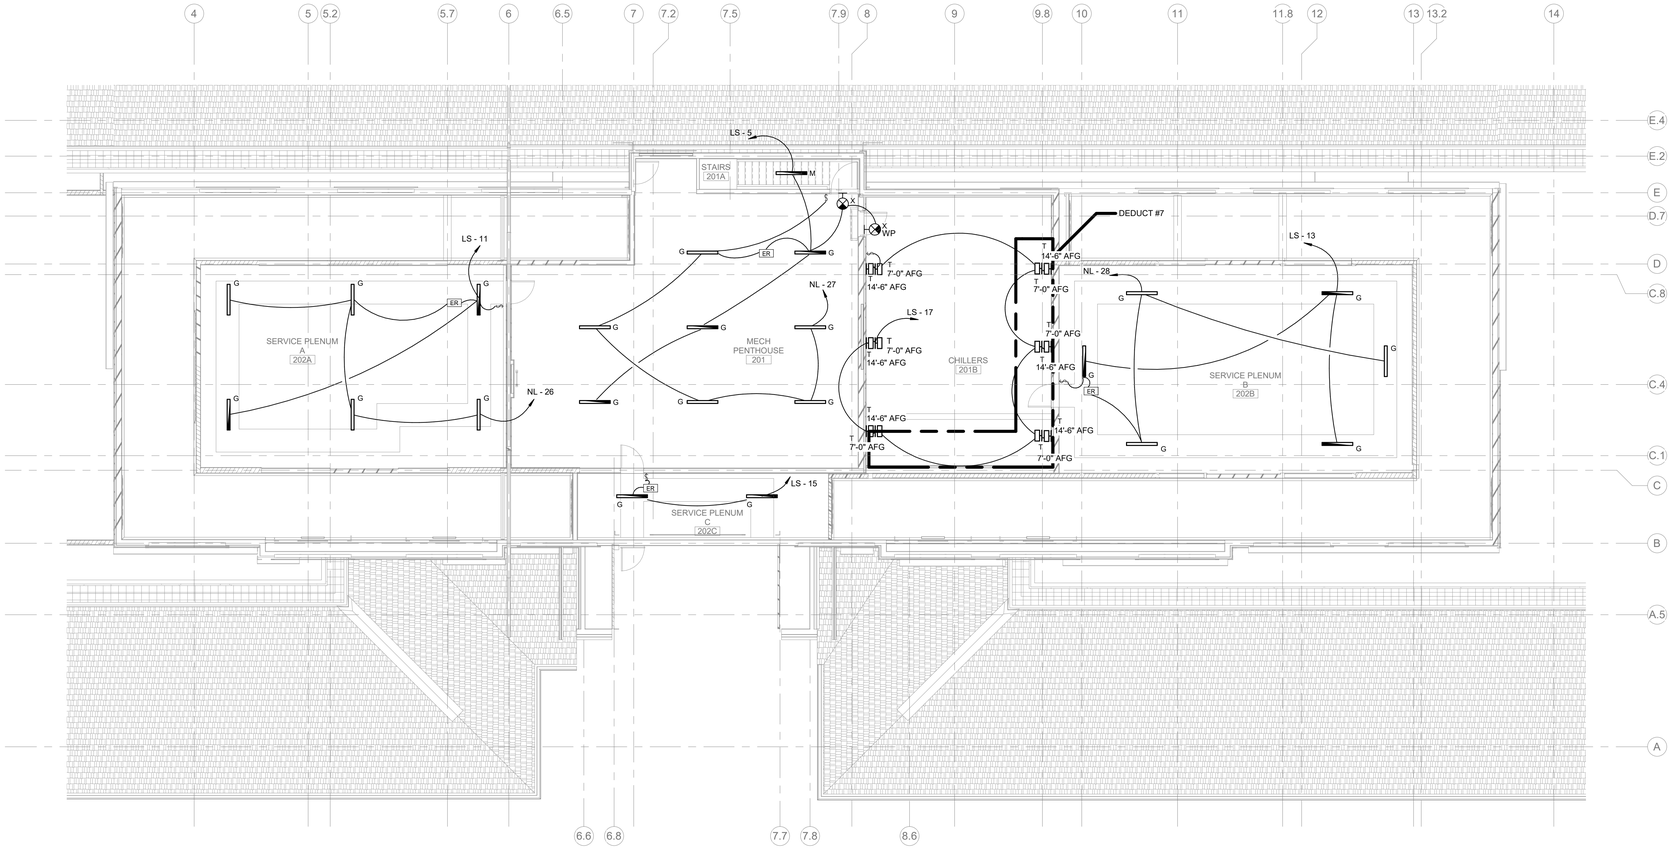

1 LIGHTING FLOOR PLAN - PENTHOUSE
1/8" = 1'-0"

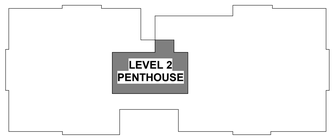

N

KEY PLAN

Revisions:	Date:

CONSULTANT

NORRIS DESIGN — Planning | Landscape Architecture | Branding
Landscape Architect
418 North Toole Avenue
Tucson, AZ 85701
(520) 622-9565
Josh Orth., PLA

HINMAN
Protective Design Specialist
240 West 35th St. Suite 1004
New York, NY 10001
(212) 967-4890
Corrine Tan, SE

C.S.Davidson,Inc.
Structural
315 West James Street, Suite 102
Lancaster, PA 17603
(717) 481-2991
Jason Vannoy, SE, PE

MES GROUP
MEP
550 North Reo Street, Suite 203
Tampa, FL 33609
(813) 289-4700
Nicholas Stephenson, PE

ARCHITECT/ENGINEER OF RECORD

A/E:
TRIPLE C - The A/E Group
201 E. Jefferson Street, Suite 200
Syracuse, NY 13202
(315) 484-5958
Mat Perkins

TRIPLE C - THE A&E GROUP
A MULTI-DISCIPLINE COMPANY

STAMP

STATE OF NEW YORK — NICHOLAS P. STEPHENSON — 102795 — LICENSED PROFESSIONAL ENGINEER
05/09/2022

Office of Construction and Facilities Management

VA U.S. Department of Veterans Affairs

Drawing Title: LIGHTING FLOOR PLAN - MECHANICAL PENTHOUSE	Phase: ISSUED FOR CONSTRUCTION	Project Title: NEW COMMUNITY LIVING CENTER	Project Number: 620-334
			Building Number: CLC
Approved:	FULLY SPRINKLERED	Location: 2094 Albany Post Road, Montrose, NY 10548	Drawing Number: EL102
		Issue Date: 05/09/2022 · Checked: DK · Drawn: SC	

VA FORM 08 - 6231

BIM 360://620-334 New Community Living Center/19577_MEP_VA Montrose CLC_R20.rvt
6/2/2023 9:06:58 AM