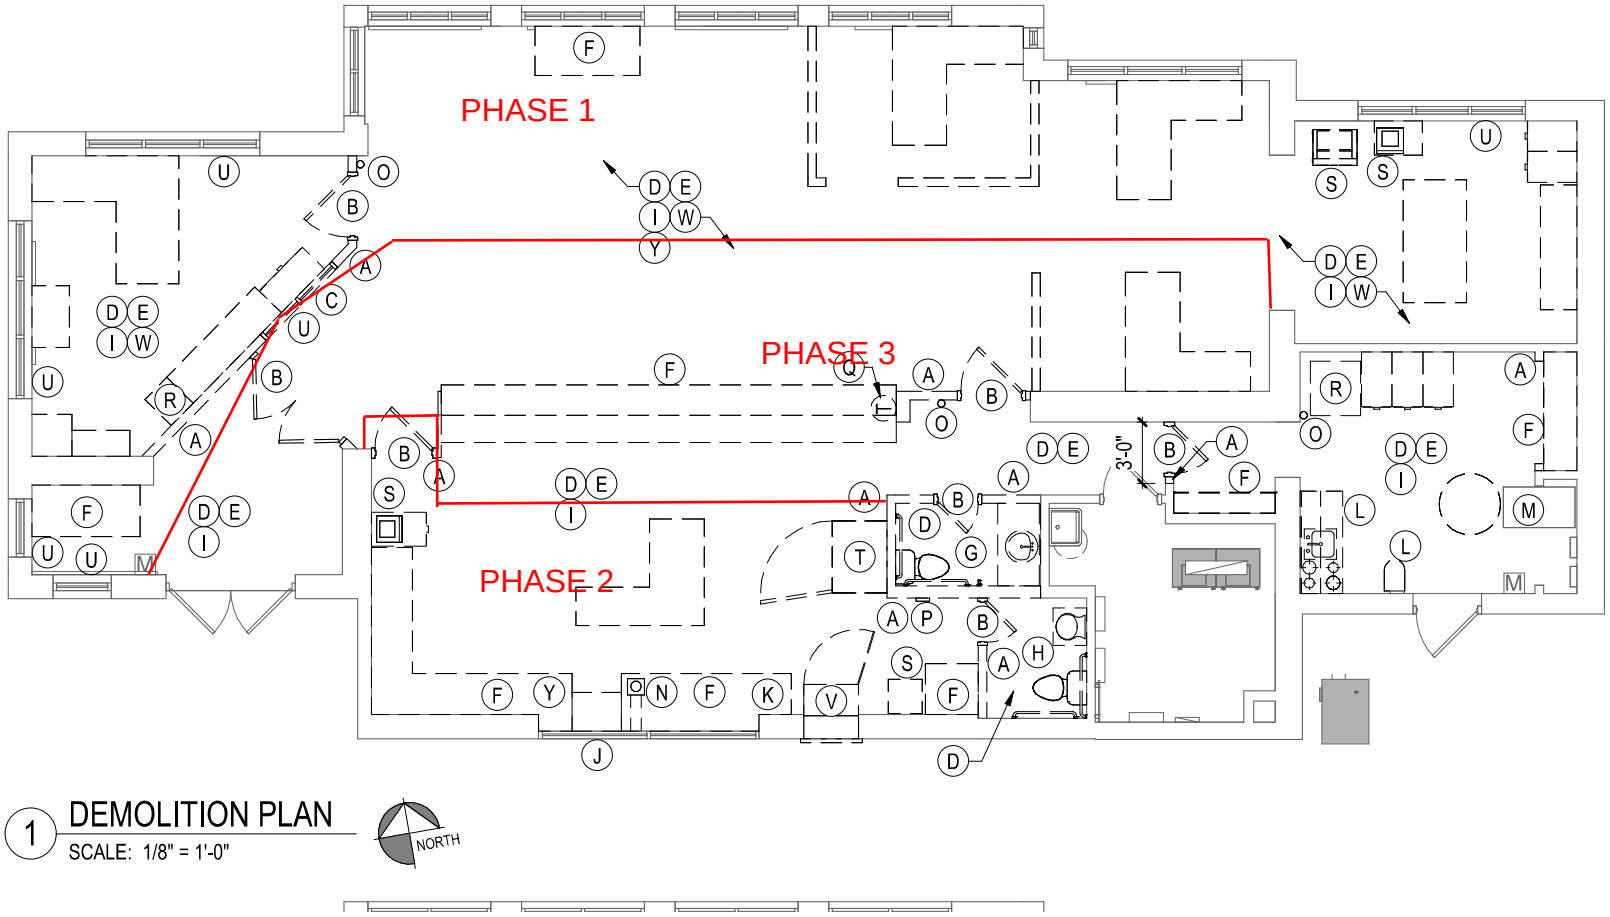

1 DEMOLITION PLAN

SCALE: 1/8" = 1'-0"

NORTH

DEMOLITION

- DEMO & REMOVE W
  & PREPARE TO LEVE
  CANNOT BE SALVAG
  BD., SKIM COAT AND

A. DEMO AND REMOVE
   ELECTRICAL CONTR
   DEMOLITION EFFOR
B. DEMO AND REMOVE
C. DEMO AND REMOVE
D. DEMO AND REMOVE
   MASTIC AND/OR THI
   FLOORING.
E. REMOVE INTERIOR
   POSSIBLE RE-USE.
F. DEMO AND REMOVE
   EQUIPMENT TO OWI
   EXISTING CIRCUITS
   BACK TO PANEL.
G. REMOVE PLUMBING
   LINES AFTER FIXTU
H. REMOVE PLUMBING
   LINES FOR NEW ADA
I. RELOCATE SECURIT
   WITH BANK'S SECUR
J. DEMO & REMOVE TH
   MATCH ADJACENT W
K. CAREFULLY REMOV
L. DEMO AND REMOVE
   INDICATED. PREPAR
   PLUMBING PLAN FO
M. EXISTING IT RACK T
   PROVIDE TEMPORA
   COORDINATE RELO
N. VAT SYSTEM TO BE