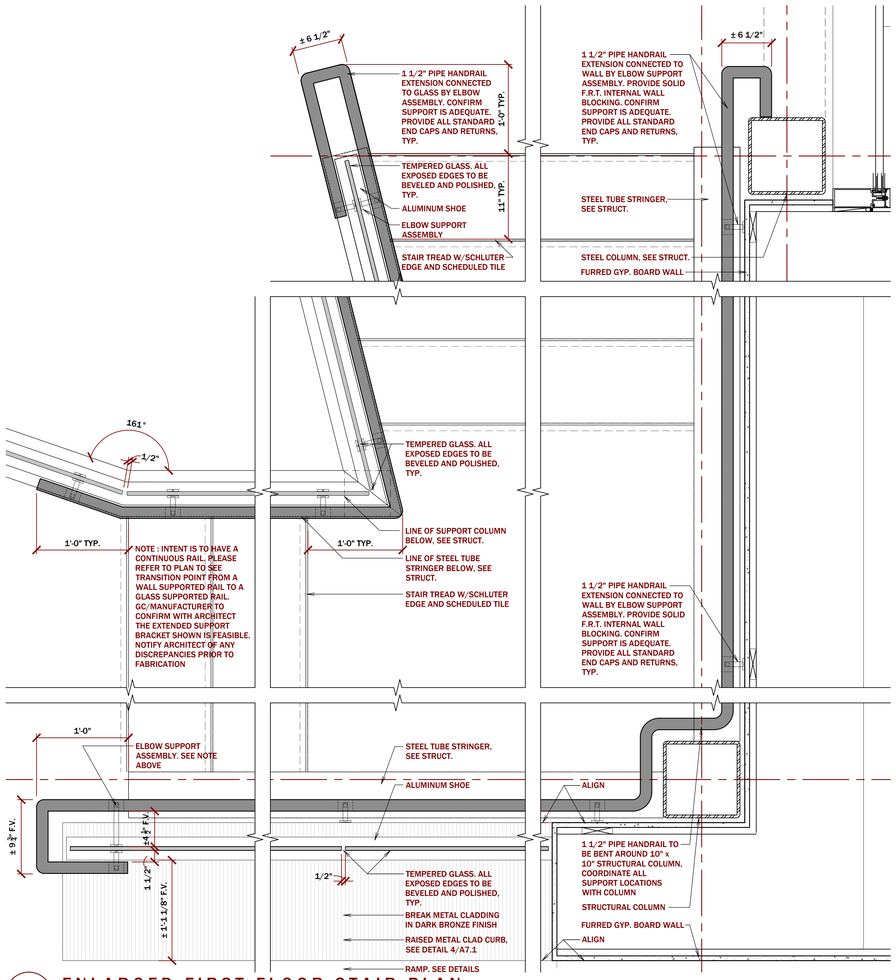

6 A7.1 **ENLARGED FIRST FLOOR STAIR PLAN**

SCALE 1 1/2" = 1'-0"

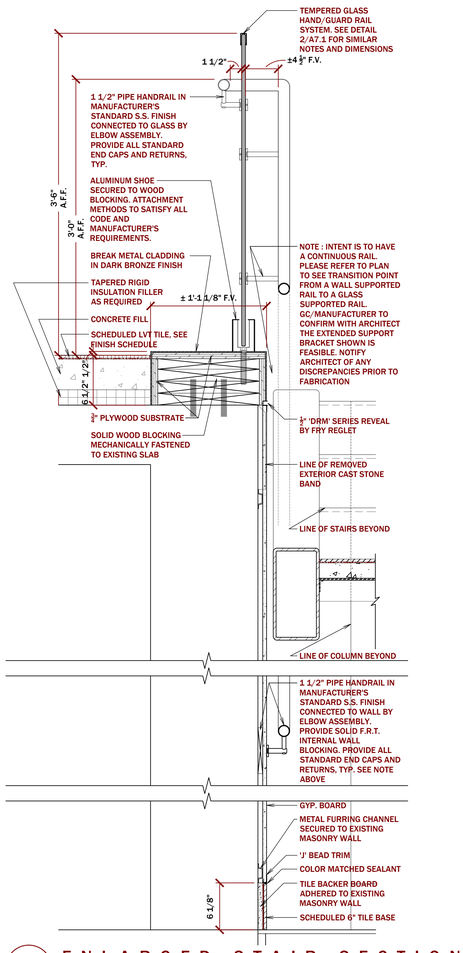

4 A7.1 **ENLARGED STAIR SECTION**

SCALE 1 1/2" = 1'-0"

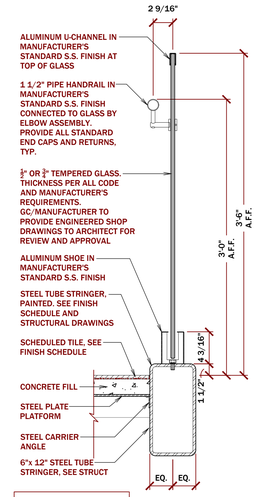

NOTE:
ALL EXPOSED STEEL TO BE CONSIDERED AESS. REFER TO SPECS

SECTION

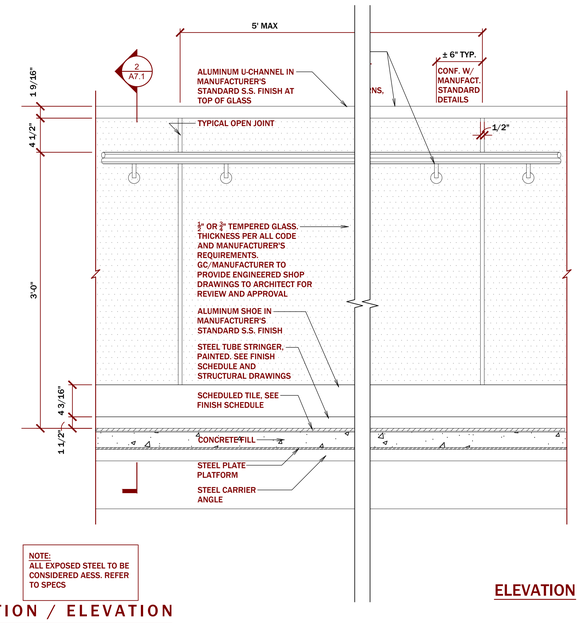

NOTE:
ALL EXPOSED STEEL TO BE CONSIDERED AESS. REFER TO SPECS

ELEVATION

2 A7.1 **ENLARGED STAIR SECTION / ELEVATION**

SCALE 1 1/2" = 1'-0"

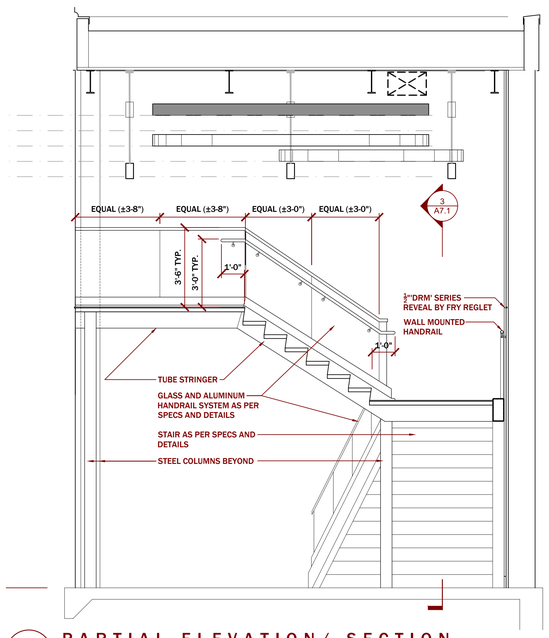

5 A7.1 **PARTIAL ELEVATION/ SECTION**

SCALE 3/8" = 1'-0"

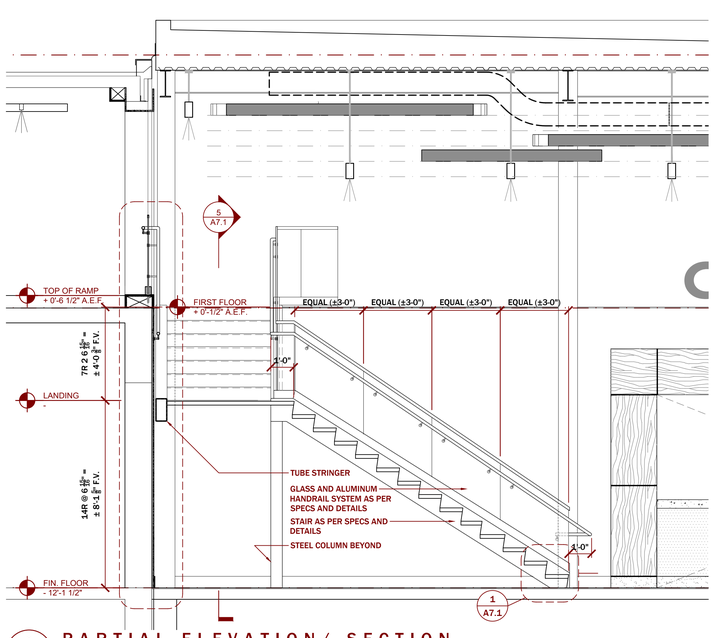

3 A7.1 **PARTIAL ELEVATION/ SECTION**

SCALE 3/8" = 1'-0"

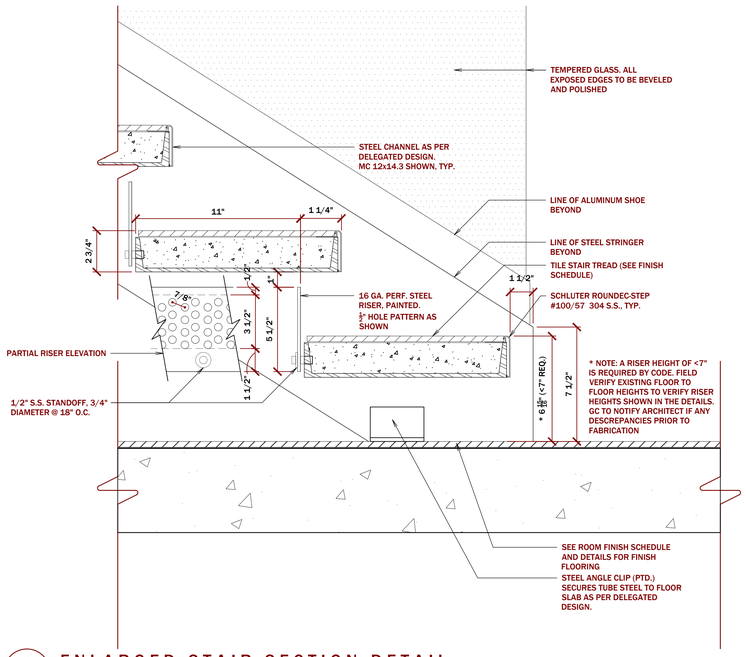

1 A7.1 **ENLARGED STAIR SECTION DETAIL**

SCALE 3" = 1'-0"

KIMMEL BOGRETTE
Architecture + Site
482 Norristown Road, Suite 200
Blue Bell, PA 19422
Phone: 610.834.7805
Facsimile: 610.834.7815
© COPYRIGHT 2021 KIMMEL BOGRETTE ARCHITECTURE + SITE, INC. ALL RIGHTS RESERVED

MOUNT SAINT MARY COLLEGE, GUZMAN HALL
COMMUNITY WELLNESS CENTER
330 POWELL AVE.
NEWBURGH, NY 12550

Bid Issue Date: 8.9.2021
Drawn By: SL/JM/SP
Checked By: JH/LG
Scale:

Sheet Name: STAIR SECTIONS AND DETAILS
Progress Prints:
Revisions:

A7.1