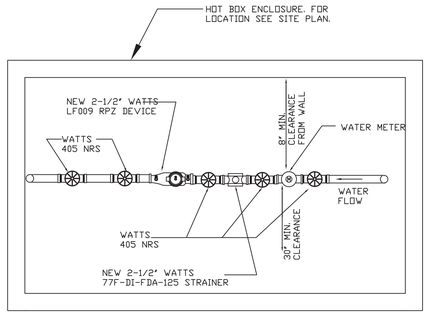

1 RPZ PLAN
SCALE: NOT TO SCALE

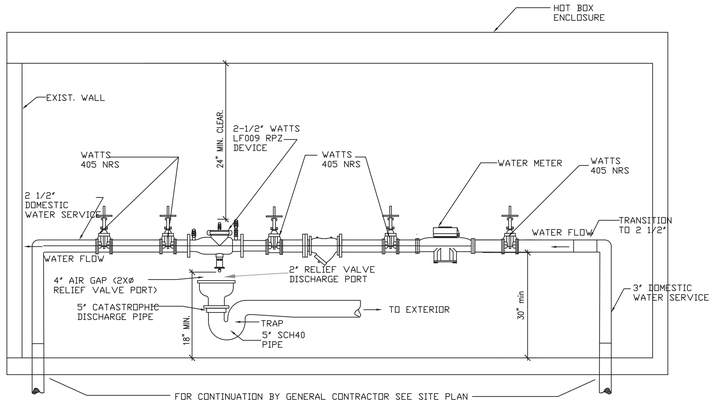

2 RPZ ELEVATION
SCALE: NOT TO SCALE

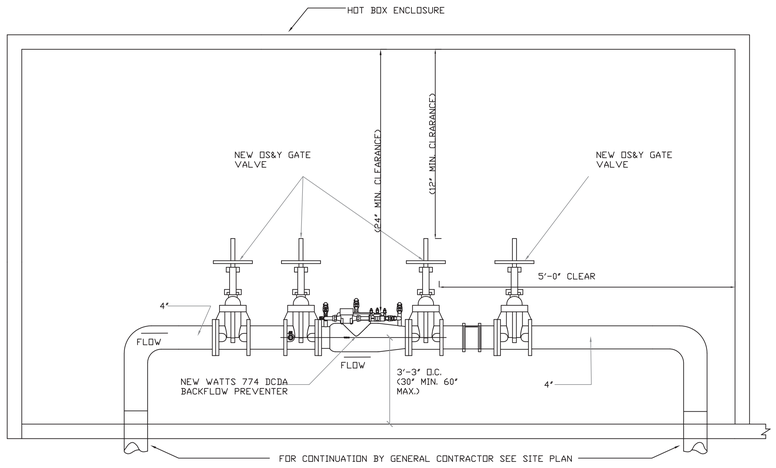

3 DOUBLE CHECK VALVE ELEVATION
SCALE: NOT TO SCALE

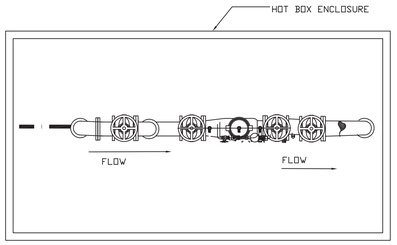

4 DOUBLE CHECK VALVE PART PLAN
SCALE: NOT TO SCALE

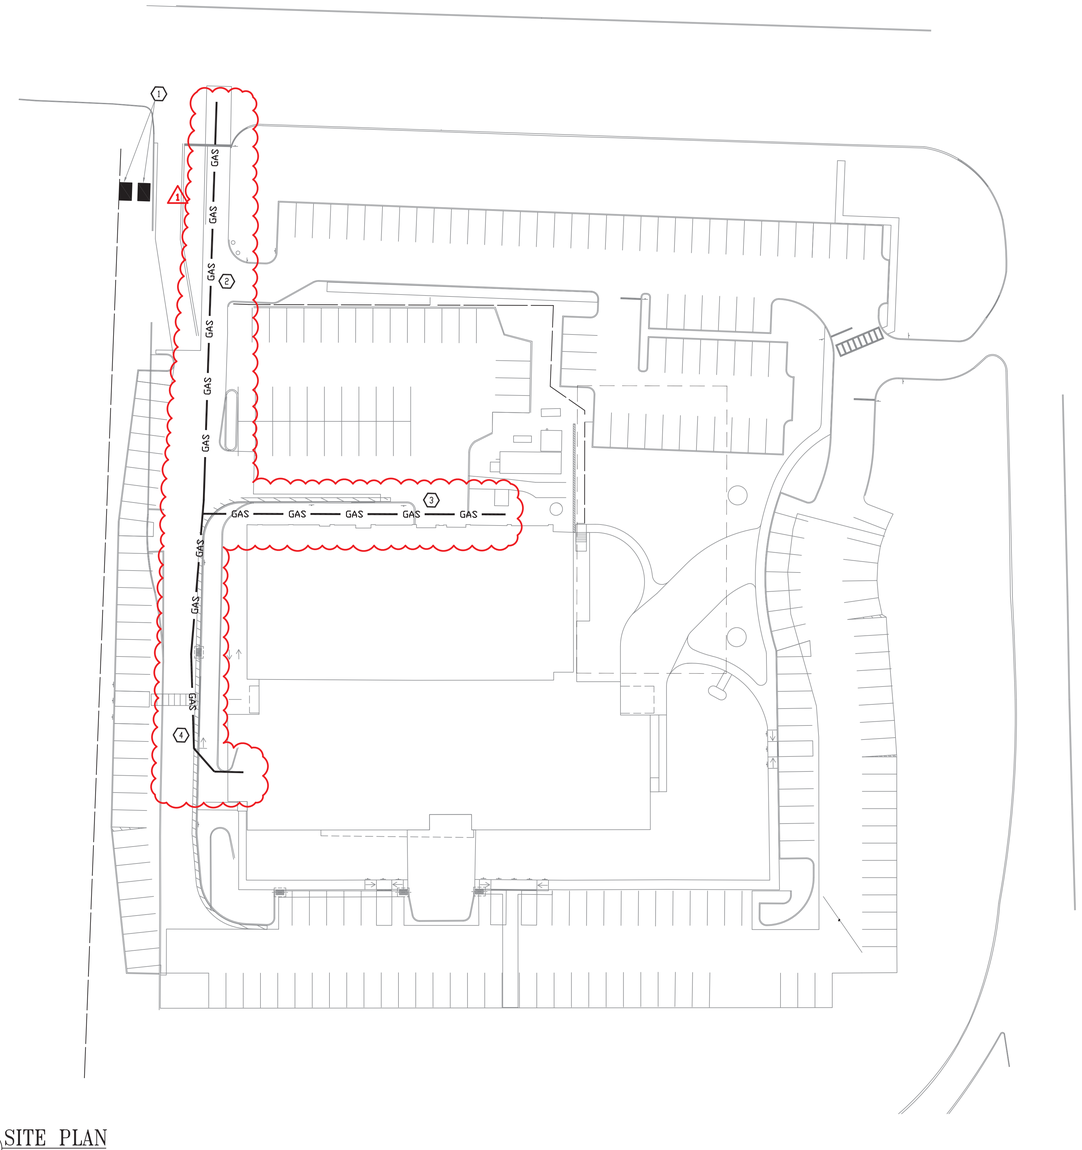

5 SITE PLAN
SCALE: 1/32"=1'-0"

NOTES

1. APPROXIMATE LOCATION OF DOUBLE CHECK VALVE AND RPZ ON SITE. FOR ACTUAL LOCATION SEE SITE PLAN.
2. NEW 2" GAS PIPING IN TRENCH PROVIDED UNDER THE GENERAL CONSTRUCTION WORK. COORDINATE CONNECTION TO NEW GAS SERVICE WITH UTILITY COMPANY.
3. CONNECT NEW GAS PIPING TO EXISTING METER STATIONS FOR AT&T AND VERIZON GENERATORS.
4. NEW GAS SERVICE INTO BUILDING.

1

Lothrop

Lothrop Associates LLP Architects
333 Westchester Avenue
White Plains, New York 10604
914-741-1115

White Plains Rochester Red Bank Hartford

CBK Engineering PC
44-46 Foster Road Suite 7
Hopewell Junction , N.Y. 12533
T (914) 509-6557 F (914) 509-8162

CBK PROJECT NO. 21030

ISSUE NO.	ISSUE DATE	DESCRIPTION
2	12/27/2021	ADDENDUM NO 3 1
1	11/9/2021	RELEASE FOR BID

TOWN OF ORANGETOWN
RICH IN HISTORY

ORANGETOWN TOWN HALL

ADDITION AND ALTERATIONS

26 ORANGEBURG RD
ORANGEBURG, NEW YORK 10962

SITE PLAN, BACKFLOW PIPING AND NOTES

PROJECT NO.: 2219-05

DRAWING NO.:

P-206

S:\CBK\PROJECTS\2021\21030 Orangetown Town Hall Revisions\Drawings\PROJECT\P-206.dwg