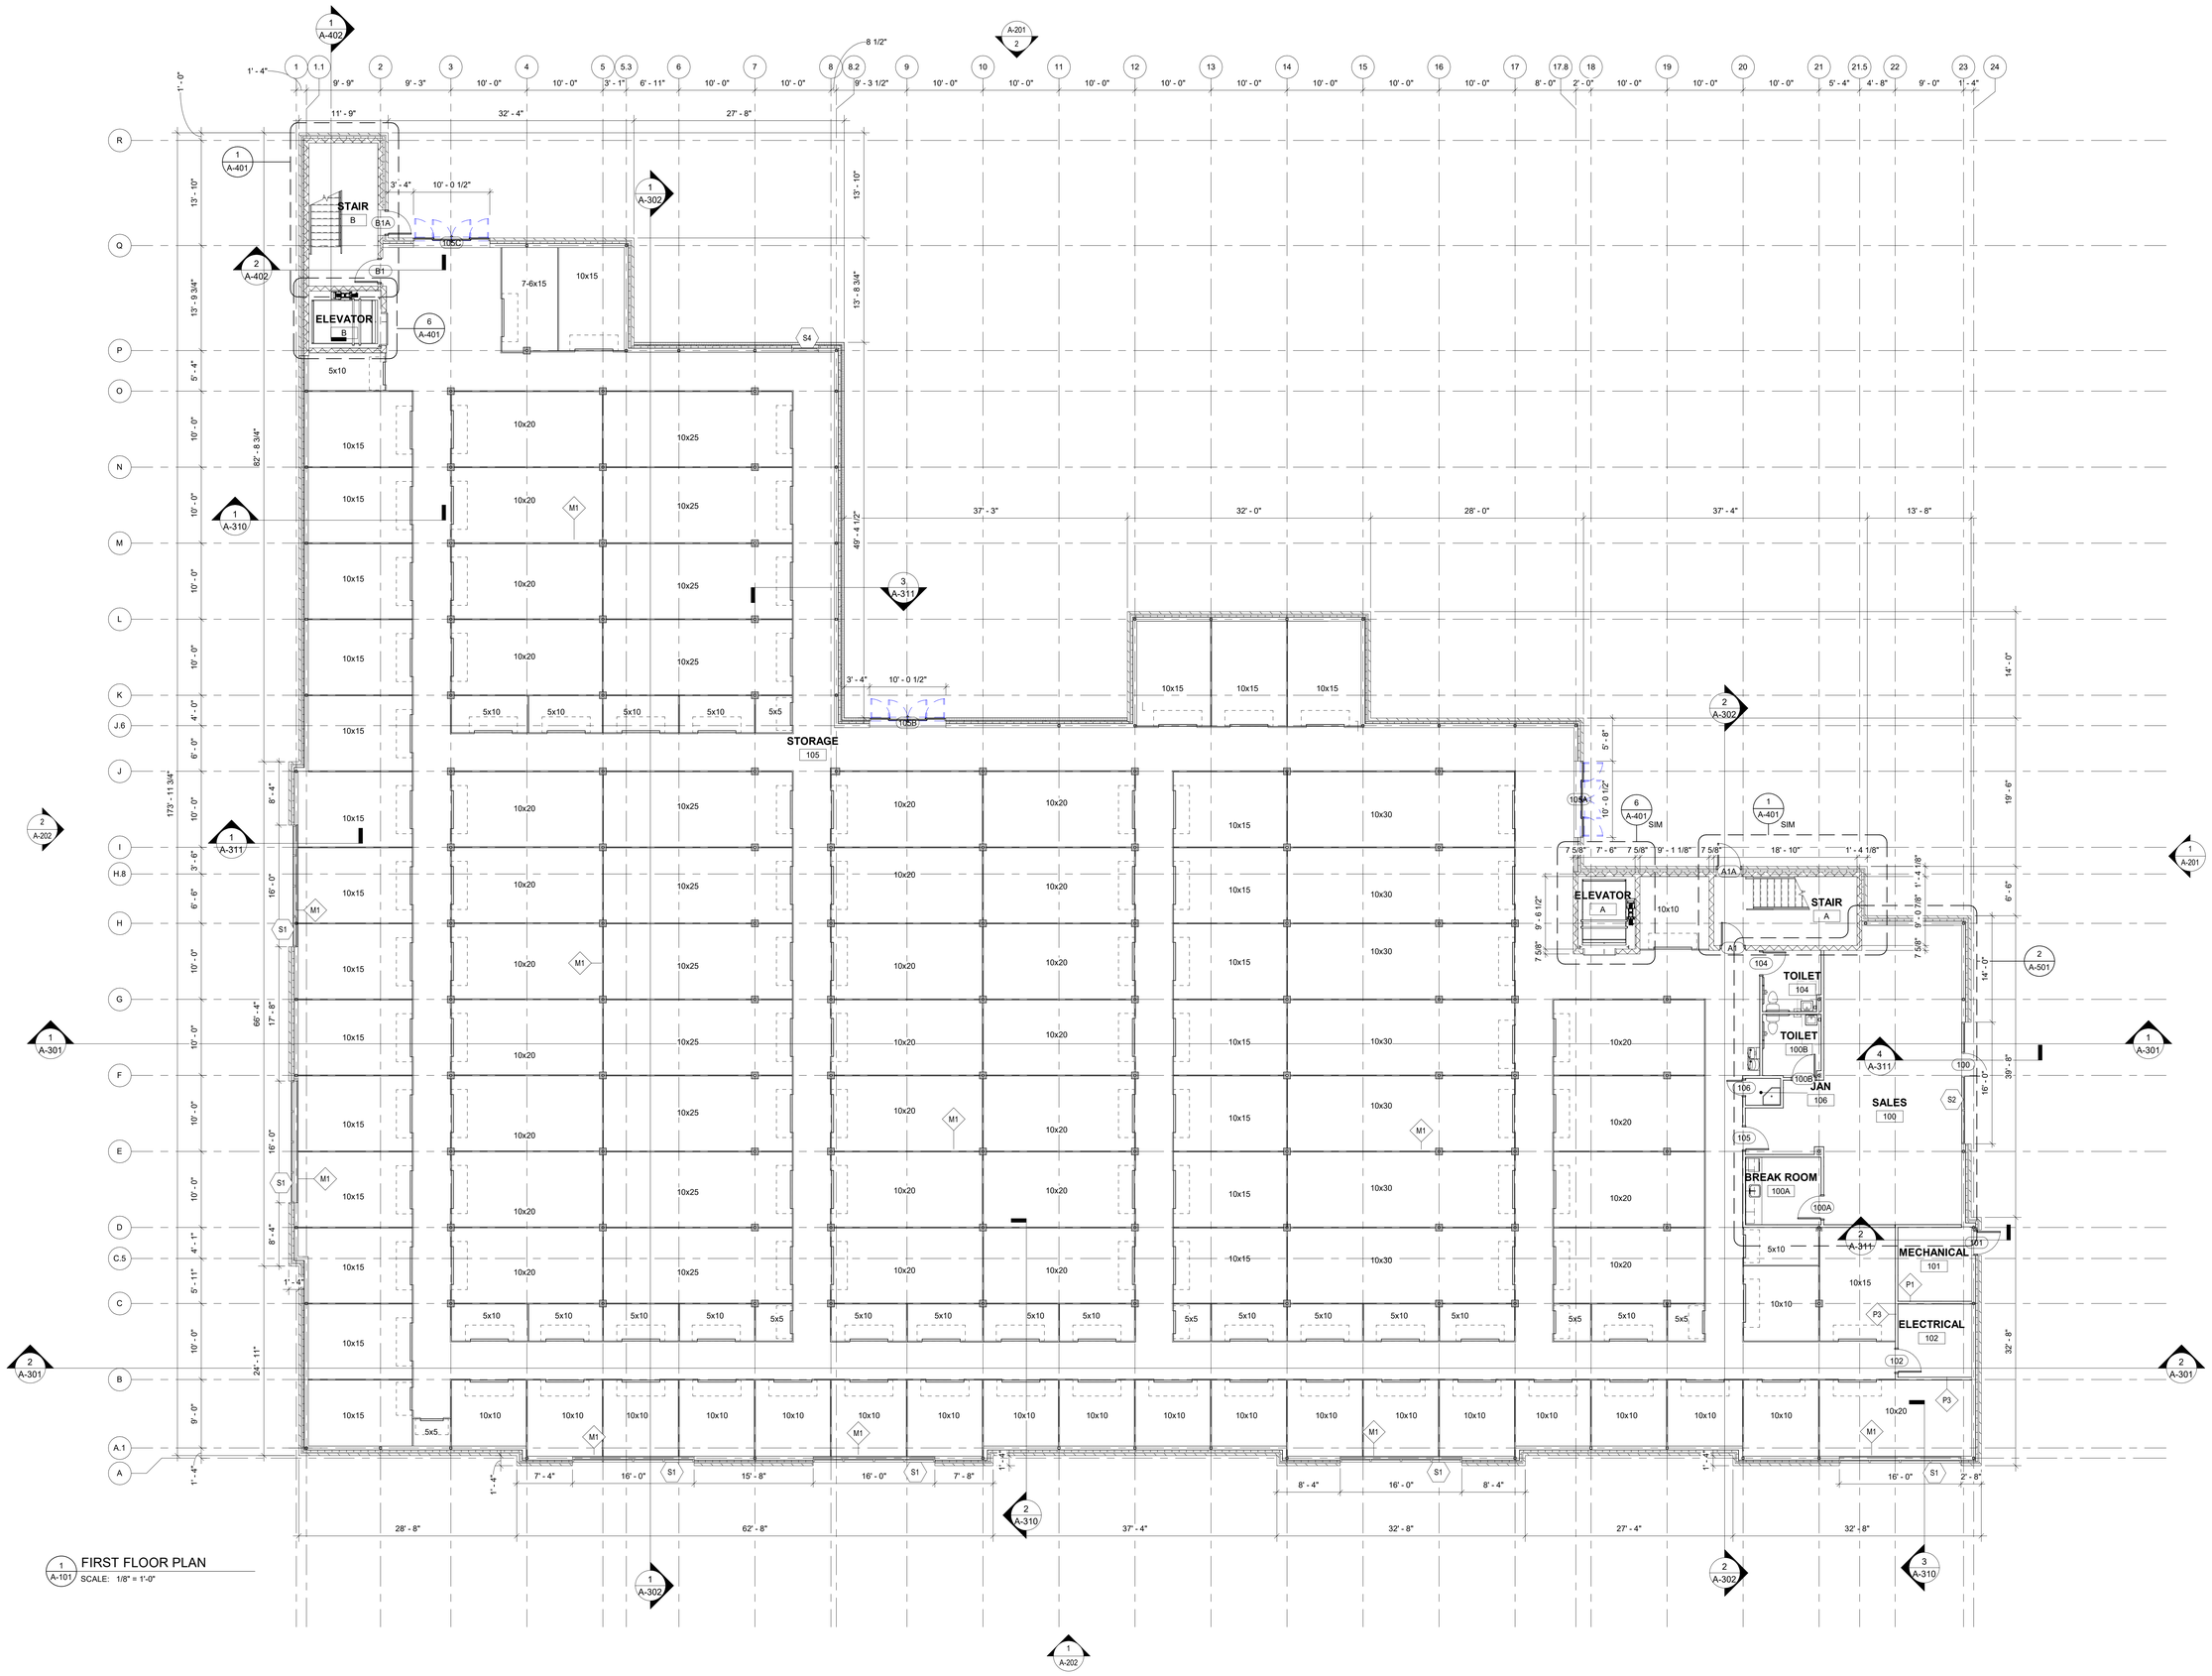

1 A-101 FIRST FLOOR PLAN
SCALE: 1/8" = 1'-0"

REVISIONS		
No.	Date	Description
1	7/1/2022	ISSUED FOR PERMIT

CONSULTANT:

SAAarchitects
Client centered • Smart solutions
York, PA 17404
600 North Hartley Street, Suite 150
T - 717.843.3200 F - 717.699.0205
www.SAAarchitects.com

FIRST FLOOR PLAN

POUGHKEEPSIE NY STORAGE

DIAMOND POINT DEVELOPMENT

1998 SOUTH ROAD POUGHKEEPSIE, NEW YORK 12601
DUTCHESS COUNTY

DRAWING TITLE:

© 2022, SAAarchitects, Inc.

REGISTERED ARCHITECT
DAVID A. SCHNEIDER
068618
STATE OF NEW YORK

FILE No.: 22-082
DATE: 7/1/2022
SCALE: AS NOTED
DRAWN BY:
DRAWING No.: A-101

7/1/2022 6:09:30 PM
/Users/home/Desktop/Revit Working Files/22-082 Poughkeepsie NY Storage_R22.rvt