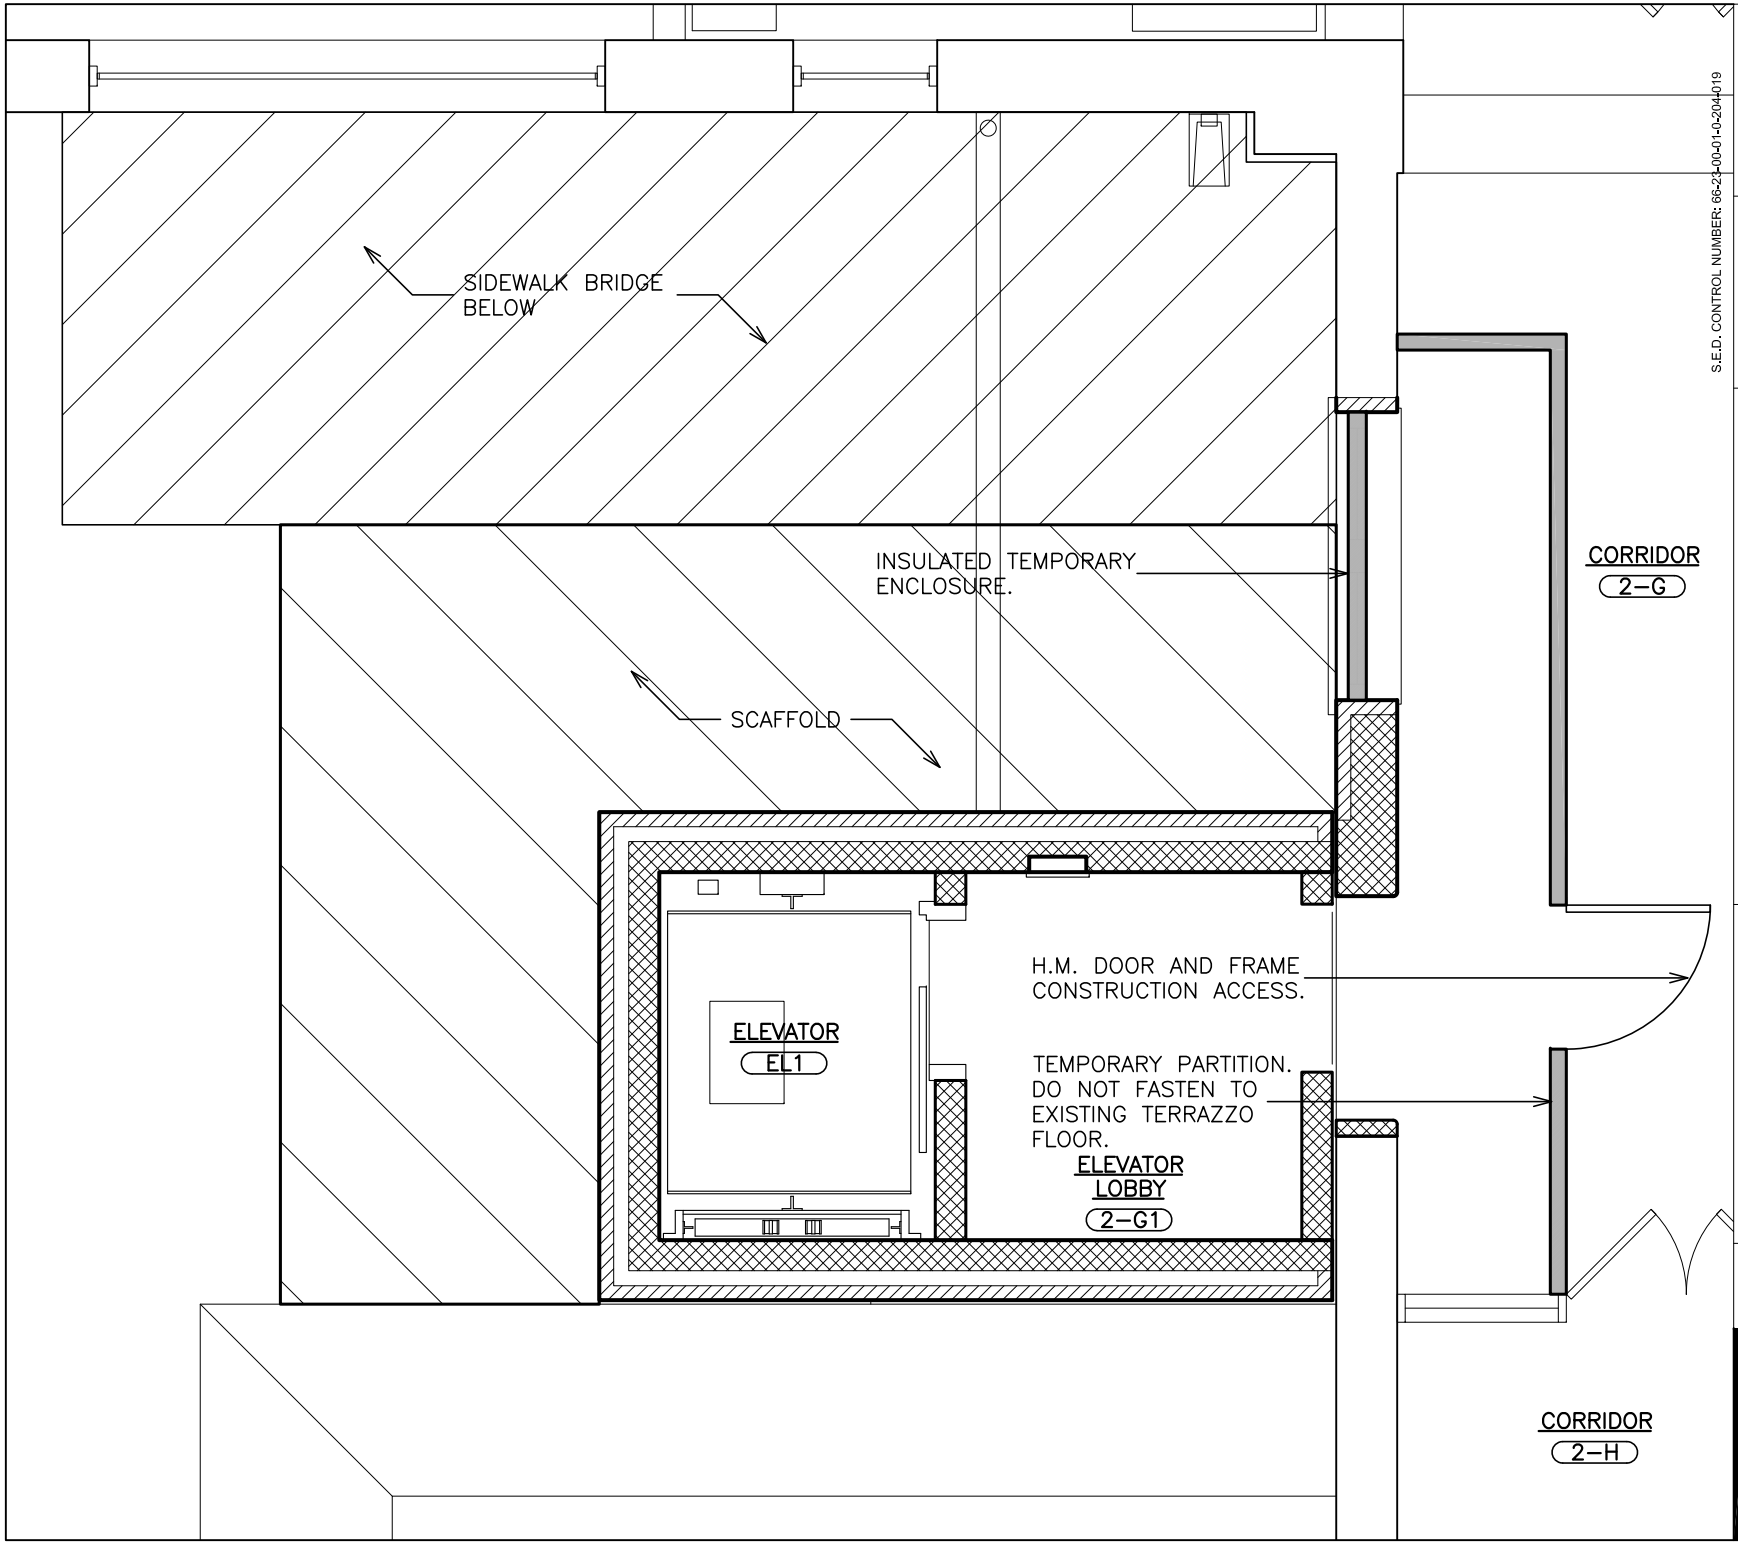

S.E.D. CONTROL NUMBER: 66-23-00-01-0-204-019

ADDENDUM #1	
ISSUED TO	11-19-2021
	DATE
AS NOTED	SCALE:
DRAWING NO. SK-A1.1	FILE NO. 20373.00

JOB NAME:
YONKERS SCHOOL DISTRICT
GORTON HIGH SCHOOL
CAPITAL IMPROVEMENT PHASE 3

100 SHONNARD PLACE, YONKERS, N.Y. 10703

DRAWING TITLE:
TEMPORARY FACILITIES PLAN
PARTIAL FIRST & SECOND FLOOR PLAN

FULLER D'ANGELO P.C.
ARCHITECTS PLANNERS
48 KNOLLWOOD ROAD ELMSFORD NEW YORK 10523
TEL 914.592.4444 FAX 914.592.1717
WWW.FULLERDANGELO.COM
Copyright 2021 All Rights Reserved by FULLER & D'ANGELO P.C.