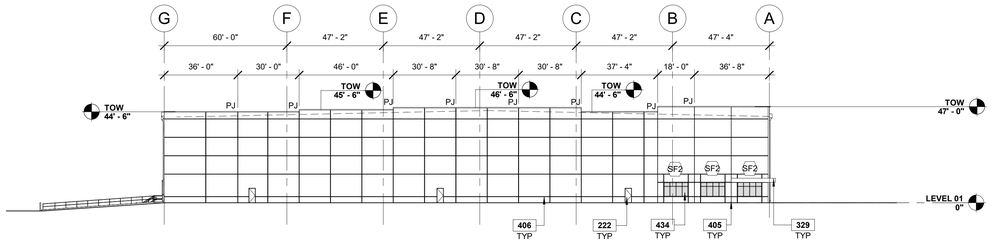

1"=30'

0 15' 30' 60' 150'

EAST ELEVATION

SCALE: 1" = 30'-0"

1

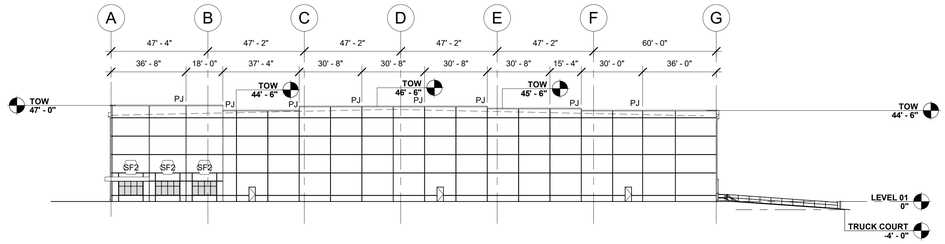

1"=30'

0 15' 30' 60' 150'

WEST ELEVATION

SCALE: 1" = 30'-0"

2

NOTES

SEE SHEET G-0.02 FOR GENERAL NOTES.
TOW = TOP OF CONCRETE + 1-1/2" BLOCKING

222	HOLLOW METAL DOOR AND FRAME, PAINTED. SEE SCHEDULE FOR DETAILS.
329	METAL CANOPY.
405	TYPE 'A' 1-1/2" x 3/4" V-GROOVE REVEAL AT KNOCKOUT'S ONLY.
406	TYPE 'B' 2-3/4" x 3/4" REVEAL.
434	PUNCHED WINDOWS. SEE SCHEDULE FOR DETAILS

GLAZING LEGEND

GLASS:

GL-01
INSULATED GLAZING UNIT

GL-02
TEMPERED SAFETY GLASS

TYPE — GLAZING TYPE

DESIGNER / BUILDER

ARCO DESIGN/BUILD INDUSTRIAL

44 SOUTH BROADWAY, SUITE 1003
WHITE PLAINS, NY 10601
P: 914.821.5535 F: 914.306.6010

ADBI | DESIGN SERVICES

Lincoln Equities Group, LLC

PROJECT TITLE

LINCOLN LOGISTICS BREWSTER - BLDG B

NY-312 & PUGSLEY RD, SOUTHEAST, NY 10509

ARCHITECT
ADBI / DESIGN SERVICES LLC
44 SOUTH BROADWAY, SUITE 1003
WHITE PLAINS, NY 10601

CIVIL ENGINEER
LANGAN ENGINEERING
300 KIMBALL DRIVE
PARSIPPANY, NJ 07054

STRUCTURAL ENGINEER
SMITH/ ROBERTS AND ASSOCIATES, INC.
6501 BLUFF RD.
INDIANAPOLIS, INDIANA 46217

MECHANICAL ENGINEER
NATIONAL DESIGN/ BUILD SERVICES
11840 BORMAN DRIVE
ST. LOUIS, MO 63146

ELECTRICAL ENGINEER
FBX ENGINEERING
5 CHRISTY DRIVE, SUITE 307
CHADDS FORD, PA 19317

PLUMBING ENGINEER
MCCARTHY ENGINEERING ASSOCIATES, INC.
315 EAST SECOND STREET
BOYERTOWN, PA 19512

FIRE PROTECTION ENGINEER
S A COMUNALE CO. INC.
2900 NEWPARK DRIVE
BARBERTON, OH 44203

SEAL

JOSEPH V. DIGIORGIO | NY: 042948

KEY PLAN

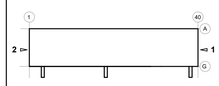

N TRUE NORTH
N PROJECT NORTH

SUBMITTALS

NO.	DATE	DESCRIPTION
	05.27.2022	PROGRESS SET

PROJECT NO. AS286-21/ NY131
DRAWN BY JB

SHEET TITLE

BUILDING ELEVATIONS

SHEET NO.

A-4.12

PRINTED ARCH E1 30" x 42" 5/27/2022 11:03:55 AM