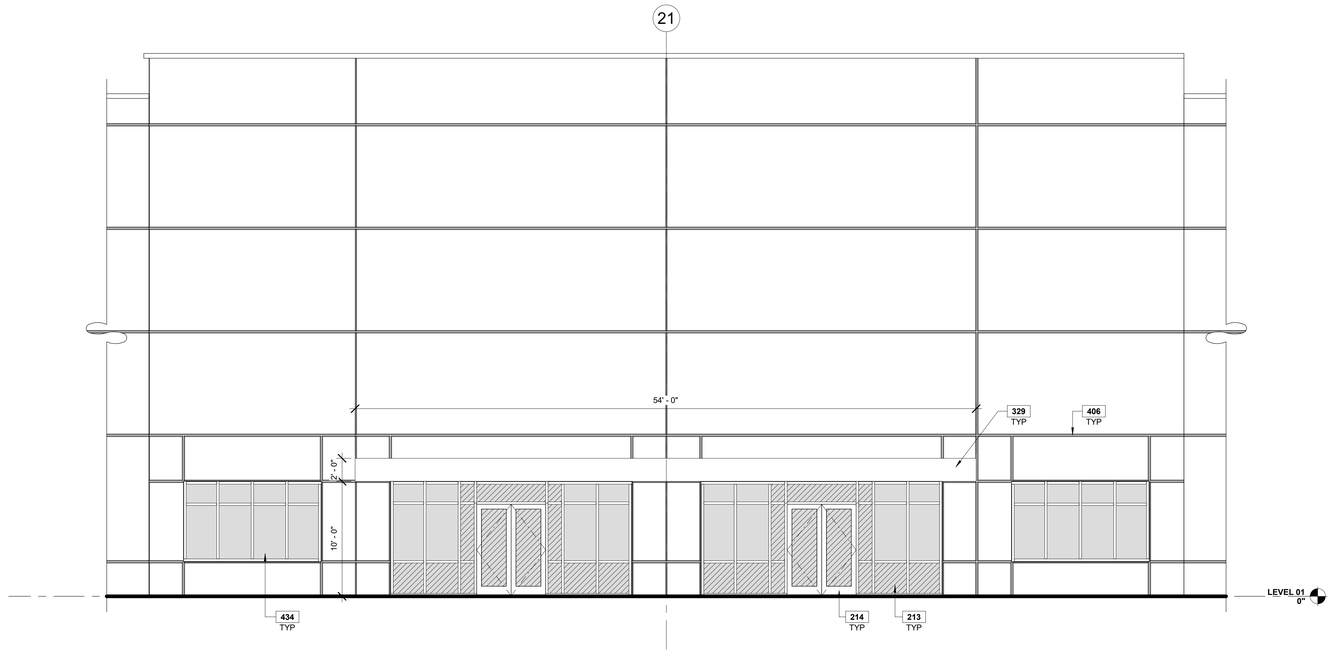

3/16"=1'-0"

0 2' 4' 8' 12' 24'

ENLARGED ELEVATION - CENTER ENTRANCES

SCALE: 3/16" = 1'-0"

2

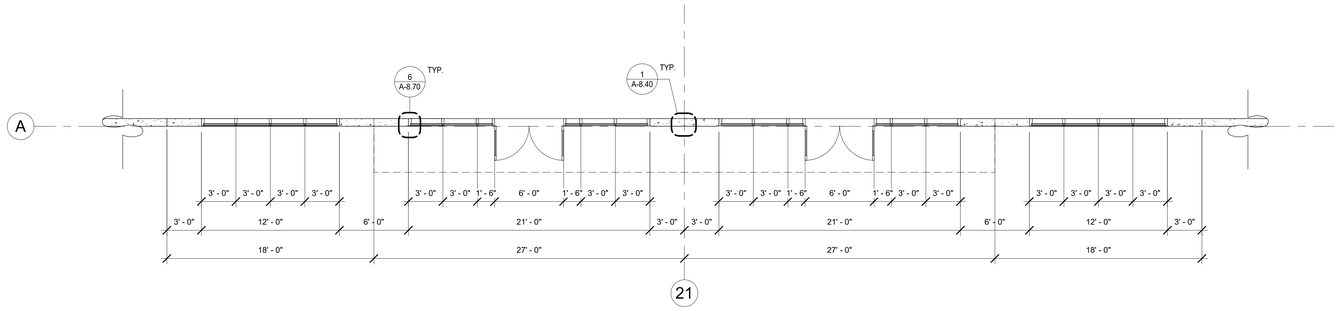

3/16"=1'-0"

0 2' 4' 8' 12' 24'

ENLARGED FLOOR PLAN - CENTER ENTRANCES

SCALE: 3/16" = 1'-0"

1

GLAZING LEGEND

GLASS:

GL-01
INSULATED GLAZING UNIT

GL-02
TEMPERED SAFETY GLASS

TYPE — GLAZING TYPE

NOTES

SEE SHEET G-0.02 FOR GENERAL NOTES.
TOW = TOP OF CONCRETE + 1-1/2" BLOCKING

213	ALUMINUM STOREFRONT SYSTEM, SEE SCHEDULE FOR DETAILS.
214	ALUMINUM STOREFRONT DOOR, SEE SCHEDULE FOR DETAILS.
329	METAL CANOPY.
406	TYPE 'B' 2-3/4" x 3/4" REVEAL.
434	PUNCHED WINDOWS. SEE SCHEDULE FOR DETAILS

DESIGNER / BUILDER

ARCO DESIGN/BUILD INDUSTRIAL

44 SOUTH BROADWAY, SUITE 1003
WHITE PLAINS, NY 10601
P: 914.821.5535 F: 914.306.6010

ADBI | DESIGN SERVICES

Lincoln Equities Group, LLC

PROJECT TITLE

LINCOLN LOGISTICS BREWSTER - BLDG B

NY-312 & PUGSLEY RD, SOUTHEAST, NY 10509

ARCHITECT
ADBI / DESIGN SERVICES LLC
44 SOUTH BROADWAY, SUITE 1003
WHITE PLAINS, NY 10601

CIVIL ENGINEER
LANGAN ENGINEERING
300 KIMBALL DRIVE
PARSIPPANY, NJ 07054

STRUCTURAL ENGINEER
SMITH/ ROBERTS AND ASSOCIATES, INC.
6501 BLUFF RD.
INDIANAPOLIS, INDIANA 46217

MECHANICAL ENGINEER
NATIONAL DESIGN/ BUILD SERVICES
11840 BORMAN DRIVE
ST. LOUIS, MO 63146

ELECTRICAL ENGINEER
FBX ENGINEERING
5 CHRISTY DRIVE, SUITE 307
CHADDS FORD, PA 19317

PLUMBING ENGINEER
MCCARTHY ENGINEERING ASSOCIATES, INC.
315 EAST SECOND STREET
BOYERTOWN, PA 19512

FIRE PROTECTION ENGINEER
S A COMUNALE CO. INC.
2900 NEWPARK DRIVE
BARBERTON, OH 44203

SEAL

JOSEPH V. DIGIORGIO | NY: 042948

KEY PLAN

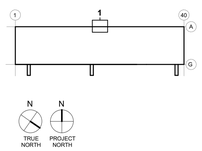

SUBMITTALS

NO.	DATE	DESCRIPTION
	05.27.2022	PROGRESS SET

PROJECT NO.	DRAWN BY
AS286-21/ NY131	JB

SHEET TITLE

ENLARGED PLAN, ELEVATION & WALL SECTIONS

SHEET NO.

A-5.20

PRINTED ARCH E1 30" x 42" 5/27/2022 11:03:14 AM