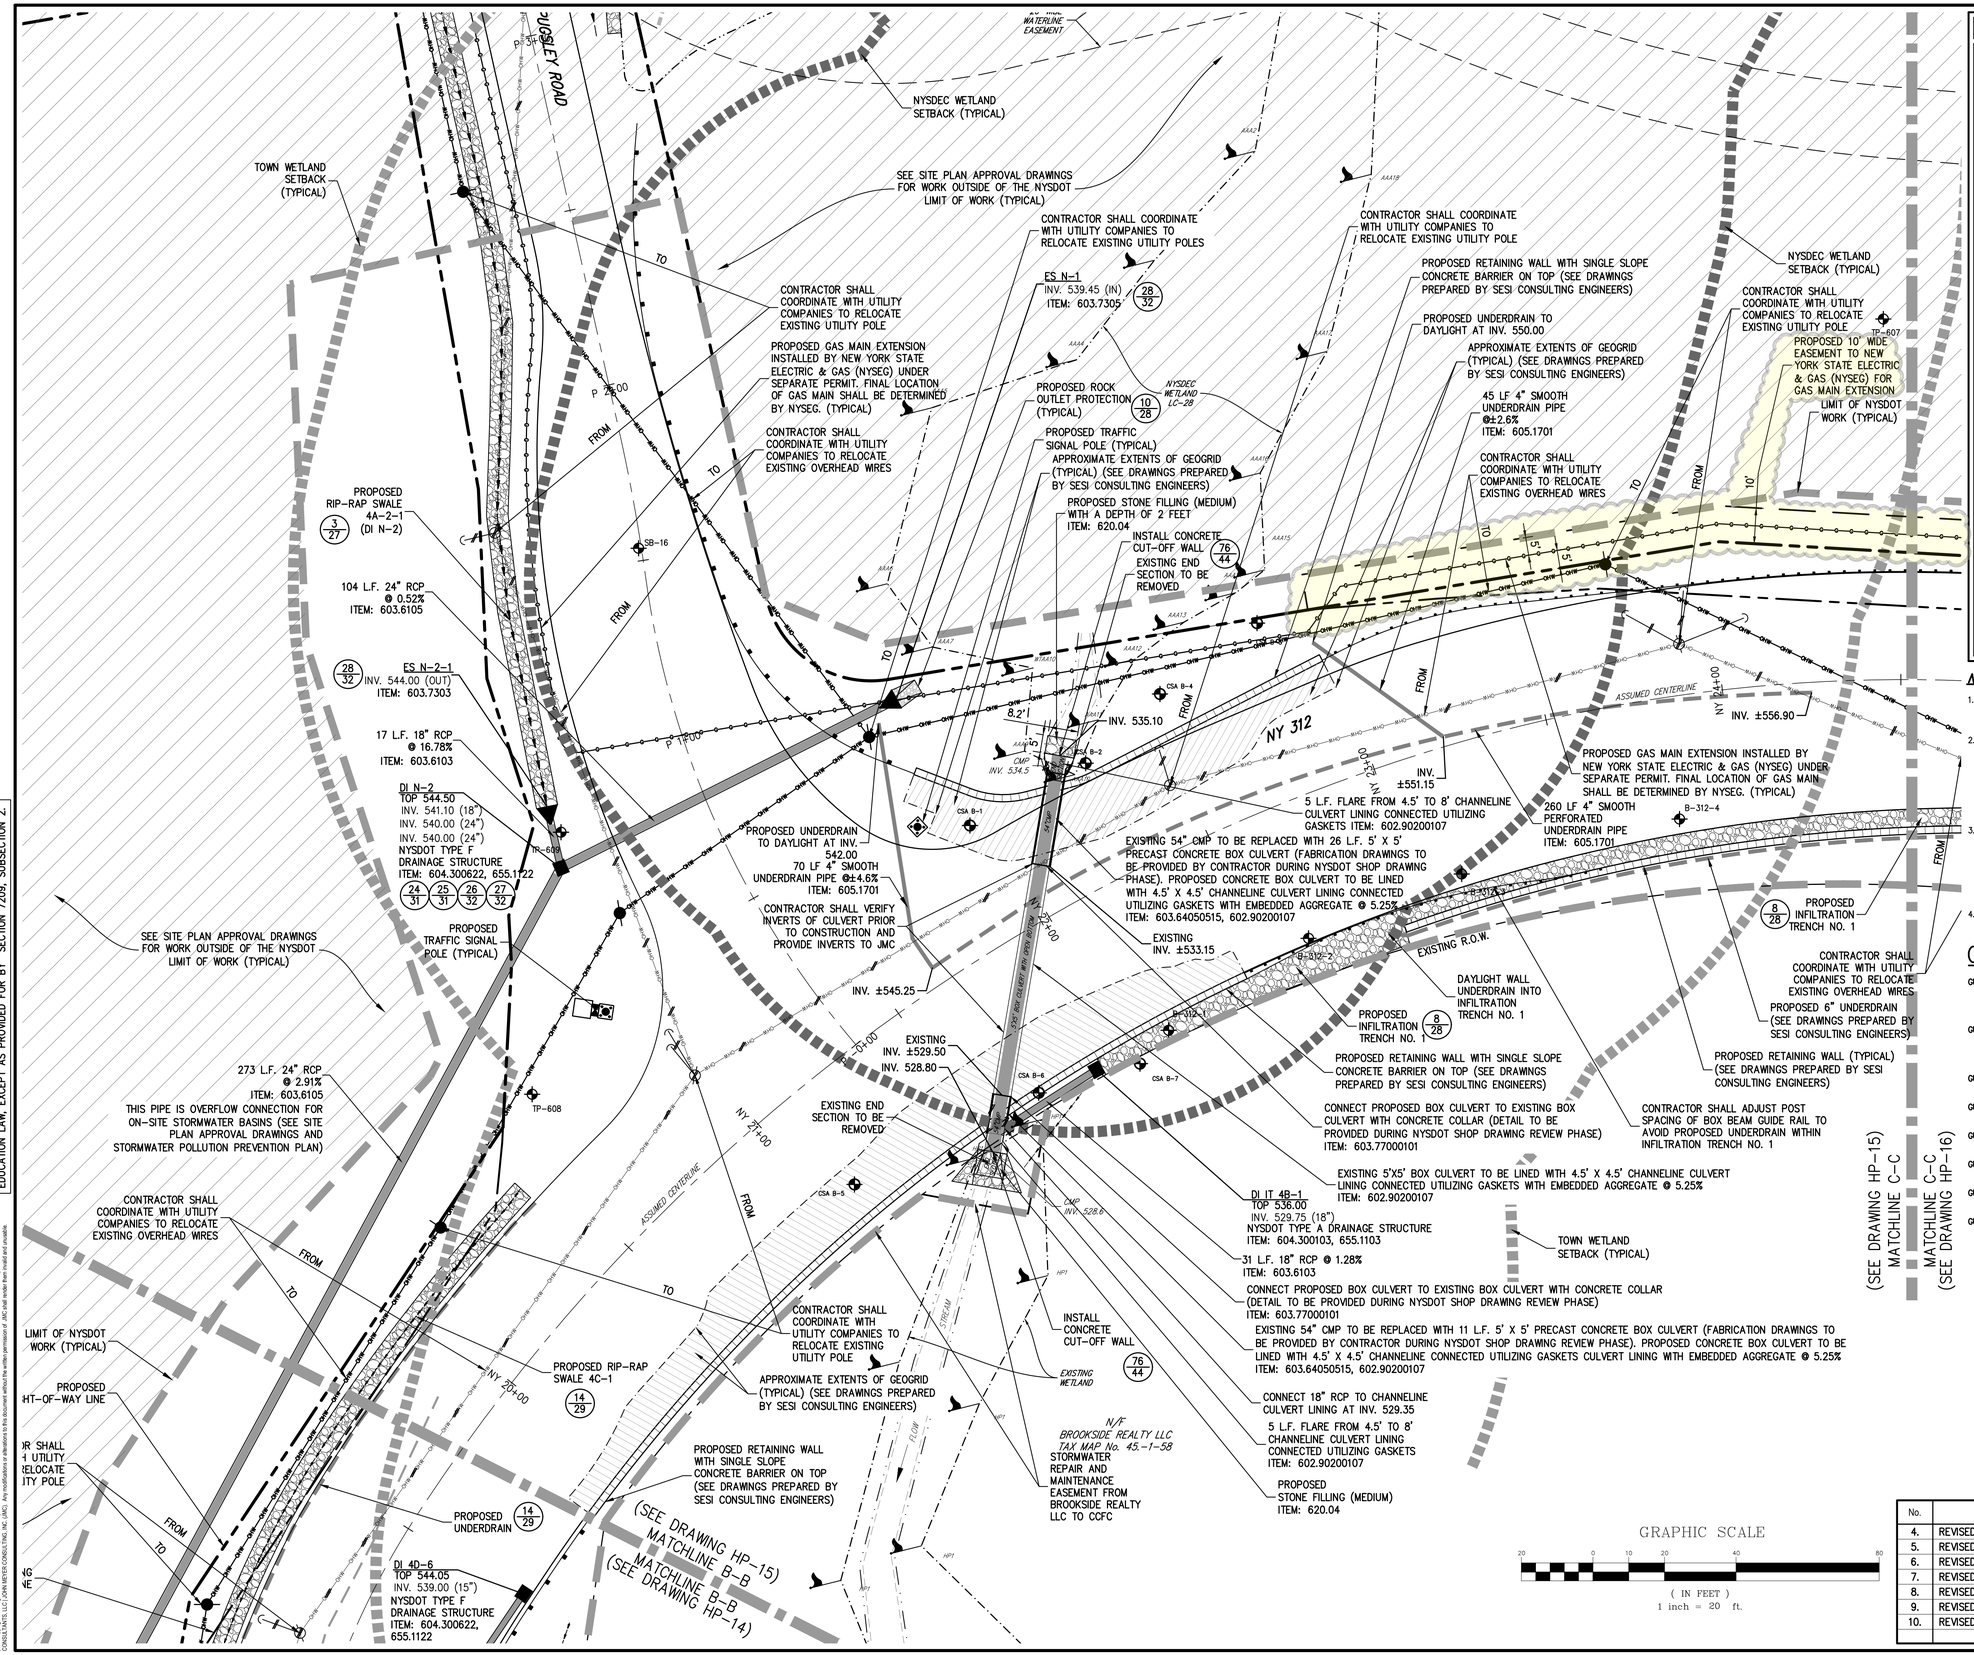
HUCKLEY ROAD
NYSDEC WETLAND SETBACK (TYPICAL)
TOWN WETLAND SETBACK (TYPICAL)
SEE SITE PLAN APPROVAL DRAWINGS FOR WORK OUTSIDE OF THE NYSDOT LIMIT OF WORK (TYPICAL)
CONTRACTOR SHALL COORDINATE WITH UTILITY COMPANIES TO RELOCATE EXISTING UTILITY POLES
ES N-1
INV. 539.45 (IN)
ITEM: 603.7305
CONTRACTOR SHALL COORDINATE WITH UTILITY COMPANIES TO RELOCATE EXISTING UTILITY POLE
PROPOSED GAS MAIN EXTENSION INSTALLED BY NEW YORK STATE ELECTRIC & GAS (NYSEG) UNDER SEPARATE PERMIT. FINAL LOCATION OF GAS MAIN SHALL BE DETERMINED BY NYSEG. (TYPICAL)
CONTRACTOR SHALL COORDINATE WITH UTILITY COMPANIES TO RELOCATE EXISTING OVERHEAD WIRES
PROPOSED ROCK OUTLET PROTECTION (TYPICAL)
PROPOSED TRAFFIC SIGNAL POLE (TYPICAL)
APPROXIMATE EXTENTS OF GEOGRID (TYPICAL) (SEE DRAWINGS PREPARED BY SESI CONSULTING ENGINEERS)
PROPOSED STONE FILLING (MEDIUM) WITH A DEPTH OF 2 FEET
ITEM: 620.04
INSTALL CONCRETE CUT-OFF WALL
EXISTING END SECTION TO BE REMOVED
PROPOSED RIP-RAP SWALE 4A-2-1
(DI N-2)
104 L.F. 24" RCP @ 0.52%
ITEM: 603.6105
ES N-2-1
INV. 544.00 (OUT)
ITEM: 603.7303
17 L.F. 18" RCP @ 16.78%
ITEM: 603.6103
DI N-2
TOP 544.50
INV. 541.10 (18")
INV. 540.00 (24")
INV. 540.00 (24")
NYSDOT TYPE F DRAINAGE STRUCTURE
ITEM: 604.300622, 655.1122
PROPOSED UNDERDRAIN TO DAYLIGHT AT INV. 542.00
70 LF 4" SMOOTH UNDERDRAIN PIPE @±4.6%
ITEM: 605.1701
CONTRACTOR SHALL VERIFY INVERTS OF CULVERT PRIOR TO CONSTRUCTION AND PROVIDE INVERTS TO JMC
INV. ±545.25
SEE SITE PLAN APPROVAL DRAWINGS FOR WORK OUTSIDE OF THE NYSDOT LIMIT OF WORK (TYPICAL)
PROPOSED TRAFFIC SIGNAL POLE (TYPICAL)
273 L.F. 24" RCP @ 2.91%
ITEM: 603.6105
THIS PIPE IS OVERFLOW CONNECTION FOR ON-SITE STORMWATER BASINS (SEE SITE PLAN APPROVAL DRAWINGS AND STORMWATER POLLUTION PREVENTION PLAN)
CONTRACTOR SHALL COORDINATE WITH UTILITY COMPANIES TO RELOCATE EXISTING OVERHEAD WIRES
LIMIT OF NYSDOT WORK (TYPICAL)
PROPOSED RIP-RAP SWALE 4C-1
PROPOSED UNDERDRAIN
DI 4D-6
TOP 544.05
INV. 539.00 (15")
NYSDOT TYPE F DRAINAGE STRUCTURE
ITEM: 604.300622, 655.1122
EXISTING INV. ±529.50
INV. 528.80
EXISTING END SECTION TO BE REMOVED
APPROXIMATE EXTENTS OF GEOGRID (TYPICAL) (SEE DRAWINGS PREPARED BY SESI CONSULTING ENGINEERS)
CONTRACTOR SHALL COORDINATE WITH UTILITY COMPANIES TO RELOCATE EXISTING UTILITY POLE
INSTALL CONCRETE CUT-OFF WALL
EXISTING WETLAND
N/F BROOKSIDE REALTY LLC TAX MAP No. 45.-1-58
STORMWATER REPAIR AND MAINTENANCE EASEMENT FROM BROOKSIDE REALTY LLC TO CCFC
PROPOSED RETAINING WALL WITH SINGLE SLOPE CONCRETE BARRIER ON TOP (SEE DRAWINGS PREPARED BY SESI CONSULTING ENGINEERS)
(SEE DRAWING HP-15) MATCHLINE B-B
(SEE DRAWING HP-14)
CONTRACTOR SHALL COORDINATE WITH UTILITY COMPANIES TO RELOCATE EXISTING UTILITY POLE
PROPOSED RETAINING WALL WITH SINGLE SLOPE CONCRETE BARRIER ON TOP (SEE DRAWINGS PREPARED BY SESI CONSULTING ENGINEERS)
PROPOSED UNDERDRAIN TO DAYLIGHT AT INV. 550.00
APPROXIMATE EXTENTS OF GEOGRID (TYPICAL) (SEE DRAWINGS PREPARED BY SESI CONSULTING ENGINEERS)
45 LF 4" SMOOTH UNDERDRAIN PIPE @±2.6%
ITEM: 605.1701
CONTRACTOR SHALL COORDINATE WITH UTILITY COMPANIES TO RELOCATE EXISTING OVERHEAD WIRES
5 L.F. FLARE FROM 4.5' TO 8' CHANNELINE CULVERT LINING CONNECTED UTILIZING GASKETS ITEM: 602.90200107
EXISTING 54" CMP TO BE REPLACED WITH 26 L.F. 5' X 5' PRECAST CONCRETE BOX CULVERT (FABRICATION DRAWINGS TO BE PROVIDED BY CONTRACTOR DURING NYSDOT SHOP DRAWING PHASE). PROPOSED CONCRETE BOX CULVERT TO BE LINED WITH 4.5' X 4.5' CHANNELINE CULVERT LINING CONNECTED UTILIZING GASKETS WITH EMBEDDED AGGREGATE @ 5.25% ITEM: 603.64050515, 602.90200107
EXISTING INV. ±533.15
EXISTING R.O.W.
PROPOSED INFILTRATION TRENCH NO. 1
DAYLIGHT WALL UNDERDRAIN INTO INFILTRATION TRENCH NO. 1
CONNECT PROPOSED BOX CULVERT TO EXISTING BOX CULVERT WITH CONCRETE COLLAR (DETAIL TO BE PROVIDED DURING NYSDOT SHOP DRAWING REVIEW PHASE) ITEM: 603.77000101
EXISTING 5'X5' BOX CULVERT TO BE LINED WITH 4.5' X 4.5' CHANNELINE CULVERT LINING CONNECTED UTILIZING GASKETS WITH EMBEDDED AGGREGATE @ 5.25% ITEM: 602.90200107
DI IT 4B-1
TOP 536.00
INV. 529.75 (18")
NYSDOT TYPE A DRAINAGE STRUCTURE
ITEM: 604.300103, 655.1103
31 L.F. 18" RCP @ 1.28%
ITEM: 603.6103
CONNECT PROPOSED BOX CULVERT TO EXISTING BOX CULVERT WITH CONCRETE COLLAR (DETAIL TO BE PROVIDED DURING NYSDOT SHOP DRAWING REVIEW PHASE) ITEM: 603.77000101
EXISTING 54" CMP TO BE REPLACED WITH 11 L.F. 5' X 5' PRECAST CONCRETE BOX CULVERT (FABRICATION DRAWINGS TO BE PROVIDED BY CONTRACTOR DURING NYSDOT SHOP DRAWING REVIEW PHASE). PROPOSED CONCRETE BOX CULVERT TO BE LINED WITH 4.5' X 4.5' CHANNELINE CONNECTED UTILIZING GASKETS CULVERT LINING WITH EMBEDDED AGGREGATE @ 5.25% ITEM: 603.64050515, 602.90200107
CONNECT 18" RCP TO CHANNELINE CULVERT LINING AT INV. 529.35
5 L.F. FLARE FROM 4.5' TO 8' CHANNELINE CULVERT LINING CONNECTED UTILIZING GASKETS ITEM: 602.90200107
PROPOSED STONE FILLING (MEDIUM) ITEM: 620.04
TOWN WETLAND SETBACK (TYPICAL)
(SEE DRAWING HP-15) MATCHLINE C-C
(SEE DRAWING HP-16)
NYSDEC WETLAND SETBACK (TYPICAL)
CONTRACTOR SHALL COORDINATE WITH UTILITY COMPANIES TO RELOCATE EXISTING UTILITY POLE
PROPOSED 10' WIDE EASEMENT TO NEW YORK STATE ELECTRIC & GAS (NYSEG) FOR GAS MAIN EXTENSION
LIMIT OF NYSDOT WORK (TYPICAL)
ASSUMED CENTERLINE
NY 312
INV. ±556.90
PROPOSED GAS MAIN EXTENSION INSTALLED BY NEW YORK STATE ELECTRIC & GAS (NYSEG) UNDER SEPARATE PERMIT. FINAL LOCATION OF GAS MAIN SHALL BE DETERMINED BY NYSEG. (TYPICAL)
260 LF 4" SMOOTH PERFORATED UNDERDRAIN PIPE ITEM: 605.1701
PROPOSED INFILTRATION TRENCH NO. 1
CONTRACTOR SHALL COORDINATE WITH UTILITY COMPANIES TO RELOCATE EXISTING OVERHEAD WIRES
PROPOSED 6" UNDERDRAIN (SEE DRAWINGS PREPARED BY SESI CONSULTING ENGINEERS)
PROPOSED RETAINING WALL (TYPICAL) (SEE DRAWINGS PREPARED BY SESI CONSULTING ENGINEERS)
CONTRACTOR SHALL ADJUST POST SPACING OF BOX BEAM GUIDE RAIL TO AVOID PROPOSED UNDERDRAIN WITHIN INFILTRATION TRENCH NO. 1
P-1+00
P-2+00
P-3+00
NY 311+00
NY 312+00
NY 313+00
NY 314+00
NY 315+00
NY 316+00
NY 317+00
NY 318+00
NY 319+00
NY 320+00
NY 321+00
NY 322+00
NY 323+00
NY 324+00
NY 325+00
NY 326+00
NY 327+00
NY 328+00
NY 329+00
NY 330+00
NY