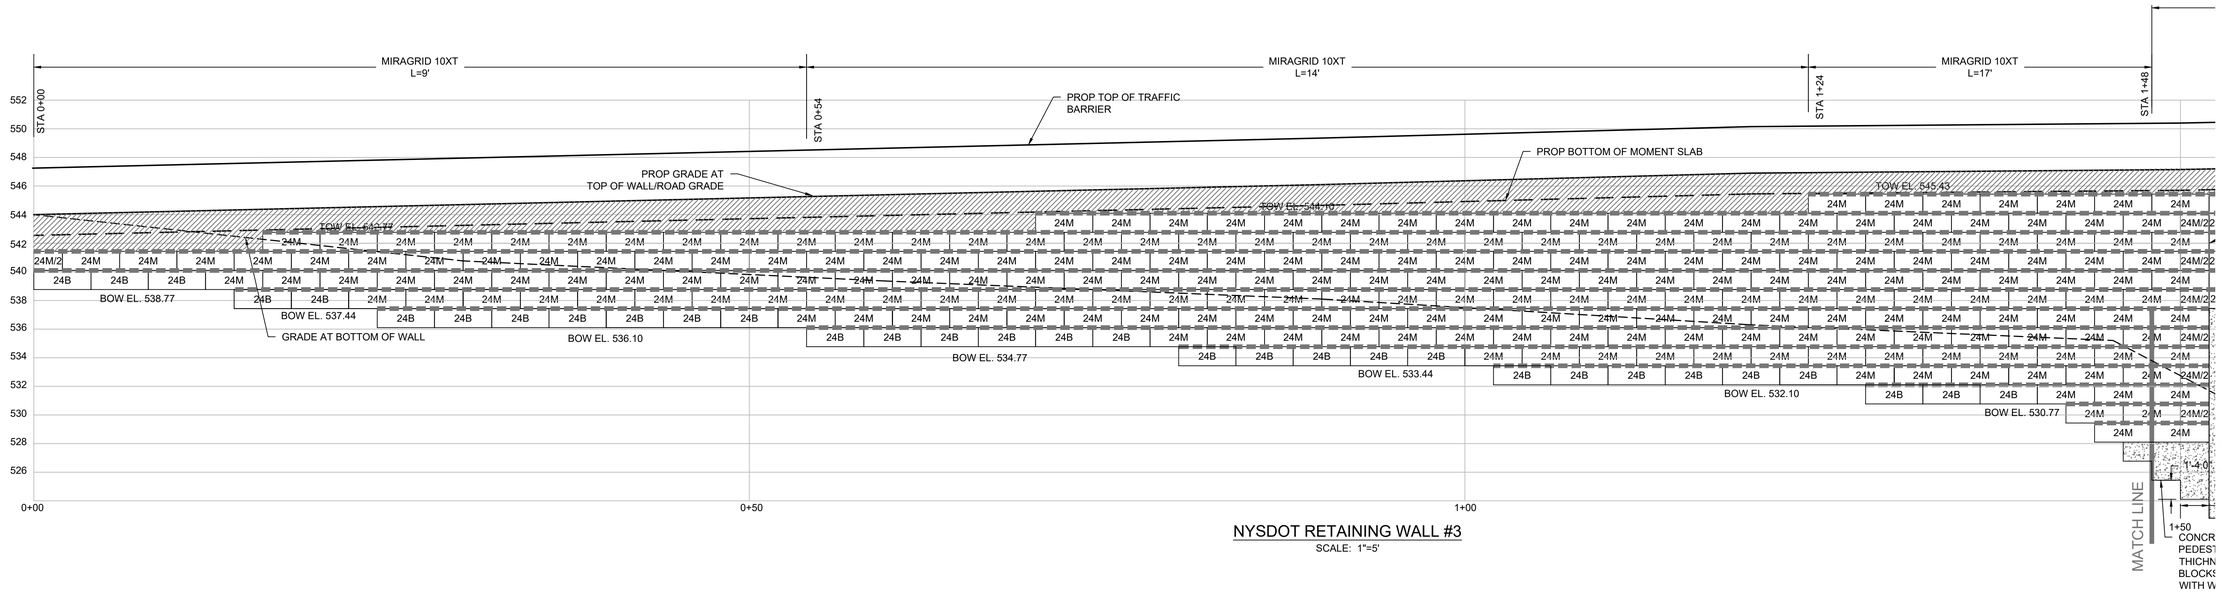

NYSDOT RETAINING WALL #3

SCALE: 1"=5'

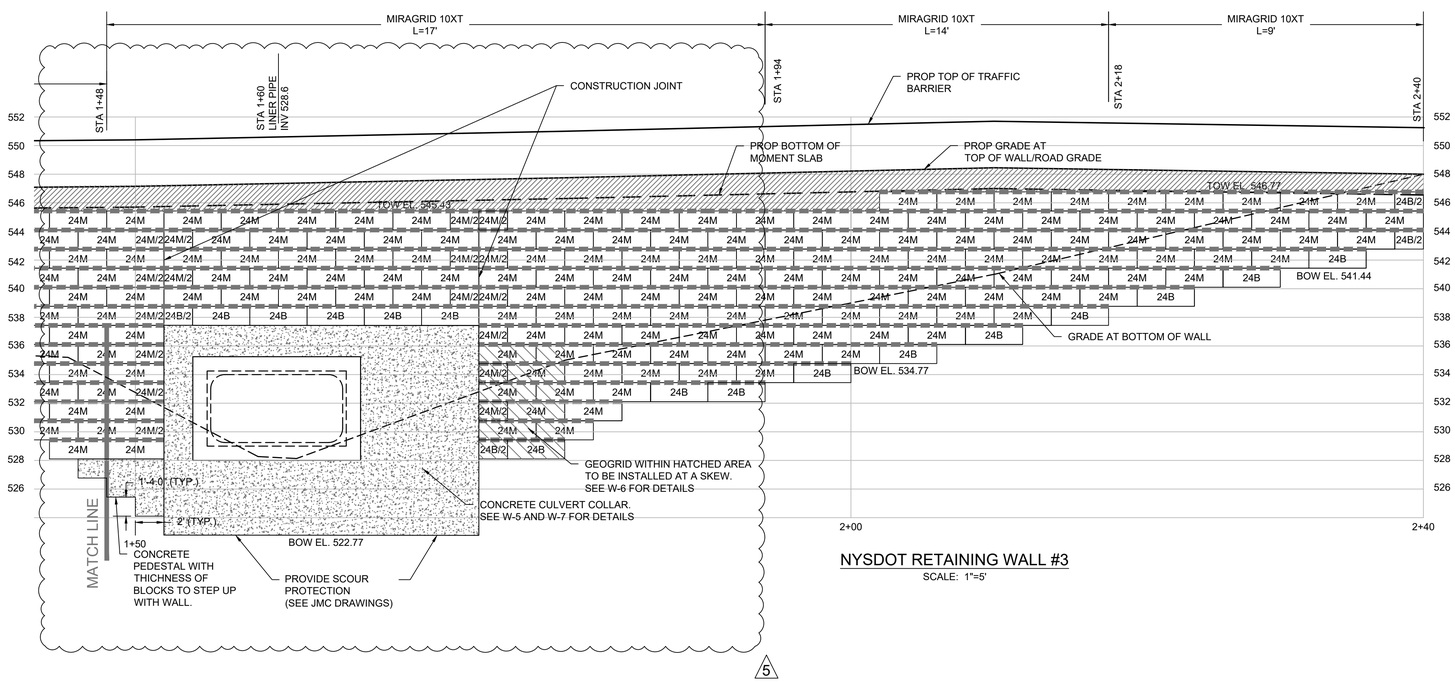

NYSDOT RETAINING WALL #3

SCALE: 1"=5'

rev	date	description	by
5	3/2/23	PER BOX CULVERT ADDITION	NG
4	10/10/22	PER NYSDOT COMMENTS	NG
3	8/1/22	PER NYSDOT COMMENTS	NG
2	3/24/22	PER NYSDOT COMMENTS	NG
1	11/17/21	PER NYSDOT COMMENTS	NG

dwg by: yy
chk by: AB
scale: AS NOTED
date: 08/04/2021

SESI CONSULTING ENGINEERS
GEOTECHNICAL | ENVIRONMENTAL | SITE CIVIL
959 route 46e, 3rd floor, parsippany, nj 07054 ph: 973.808.9050

STATE OF NEW YORK · MICHAEL W. ST. PIERRE · LICENSED PROFESSIONAL ENGINEER

MICHAEL W. ST. PIERRE, P.E.
PROFESSIONAL ENGINEER
N.Y. LIC. NO. 080271

PROPOSED NORTHEAST INTERSTATE LOGISTICS CENTER
NY 312 & PUGSLEY ROAD
TOWN OF SOUTHEAST, NEW YORK

drawing title:
NYSDOT RETAINING WALL 3 PROFILE

job no. 9999
drawing no.
W-3

© SESI CONSULTING ENGINEERS 2023
This drawing and all information contained here on is proprietary information of SESI CONSULTING ENGINEERS and may not be copied or reproduced, either in whole or in part, by any method, without written permission of SESI CONSULTING ENGINEERS.

N:\ACAD\2999\WALL\2999_2DWM_2023.03.02_R5.DWG 03/02/23 12:20:12PM, nicolas, LAYOUT: W-3