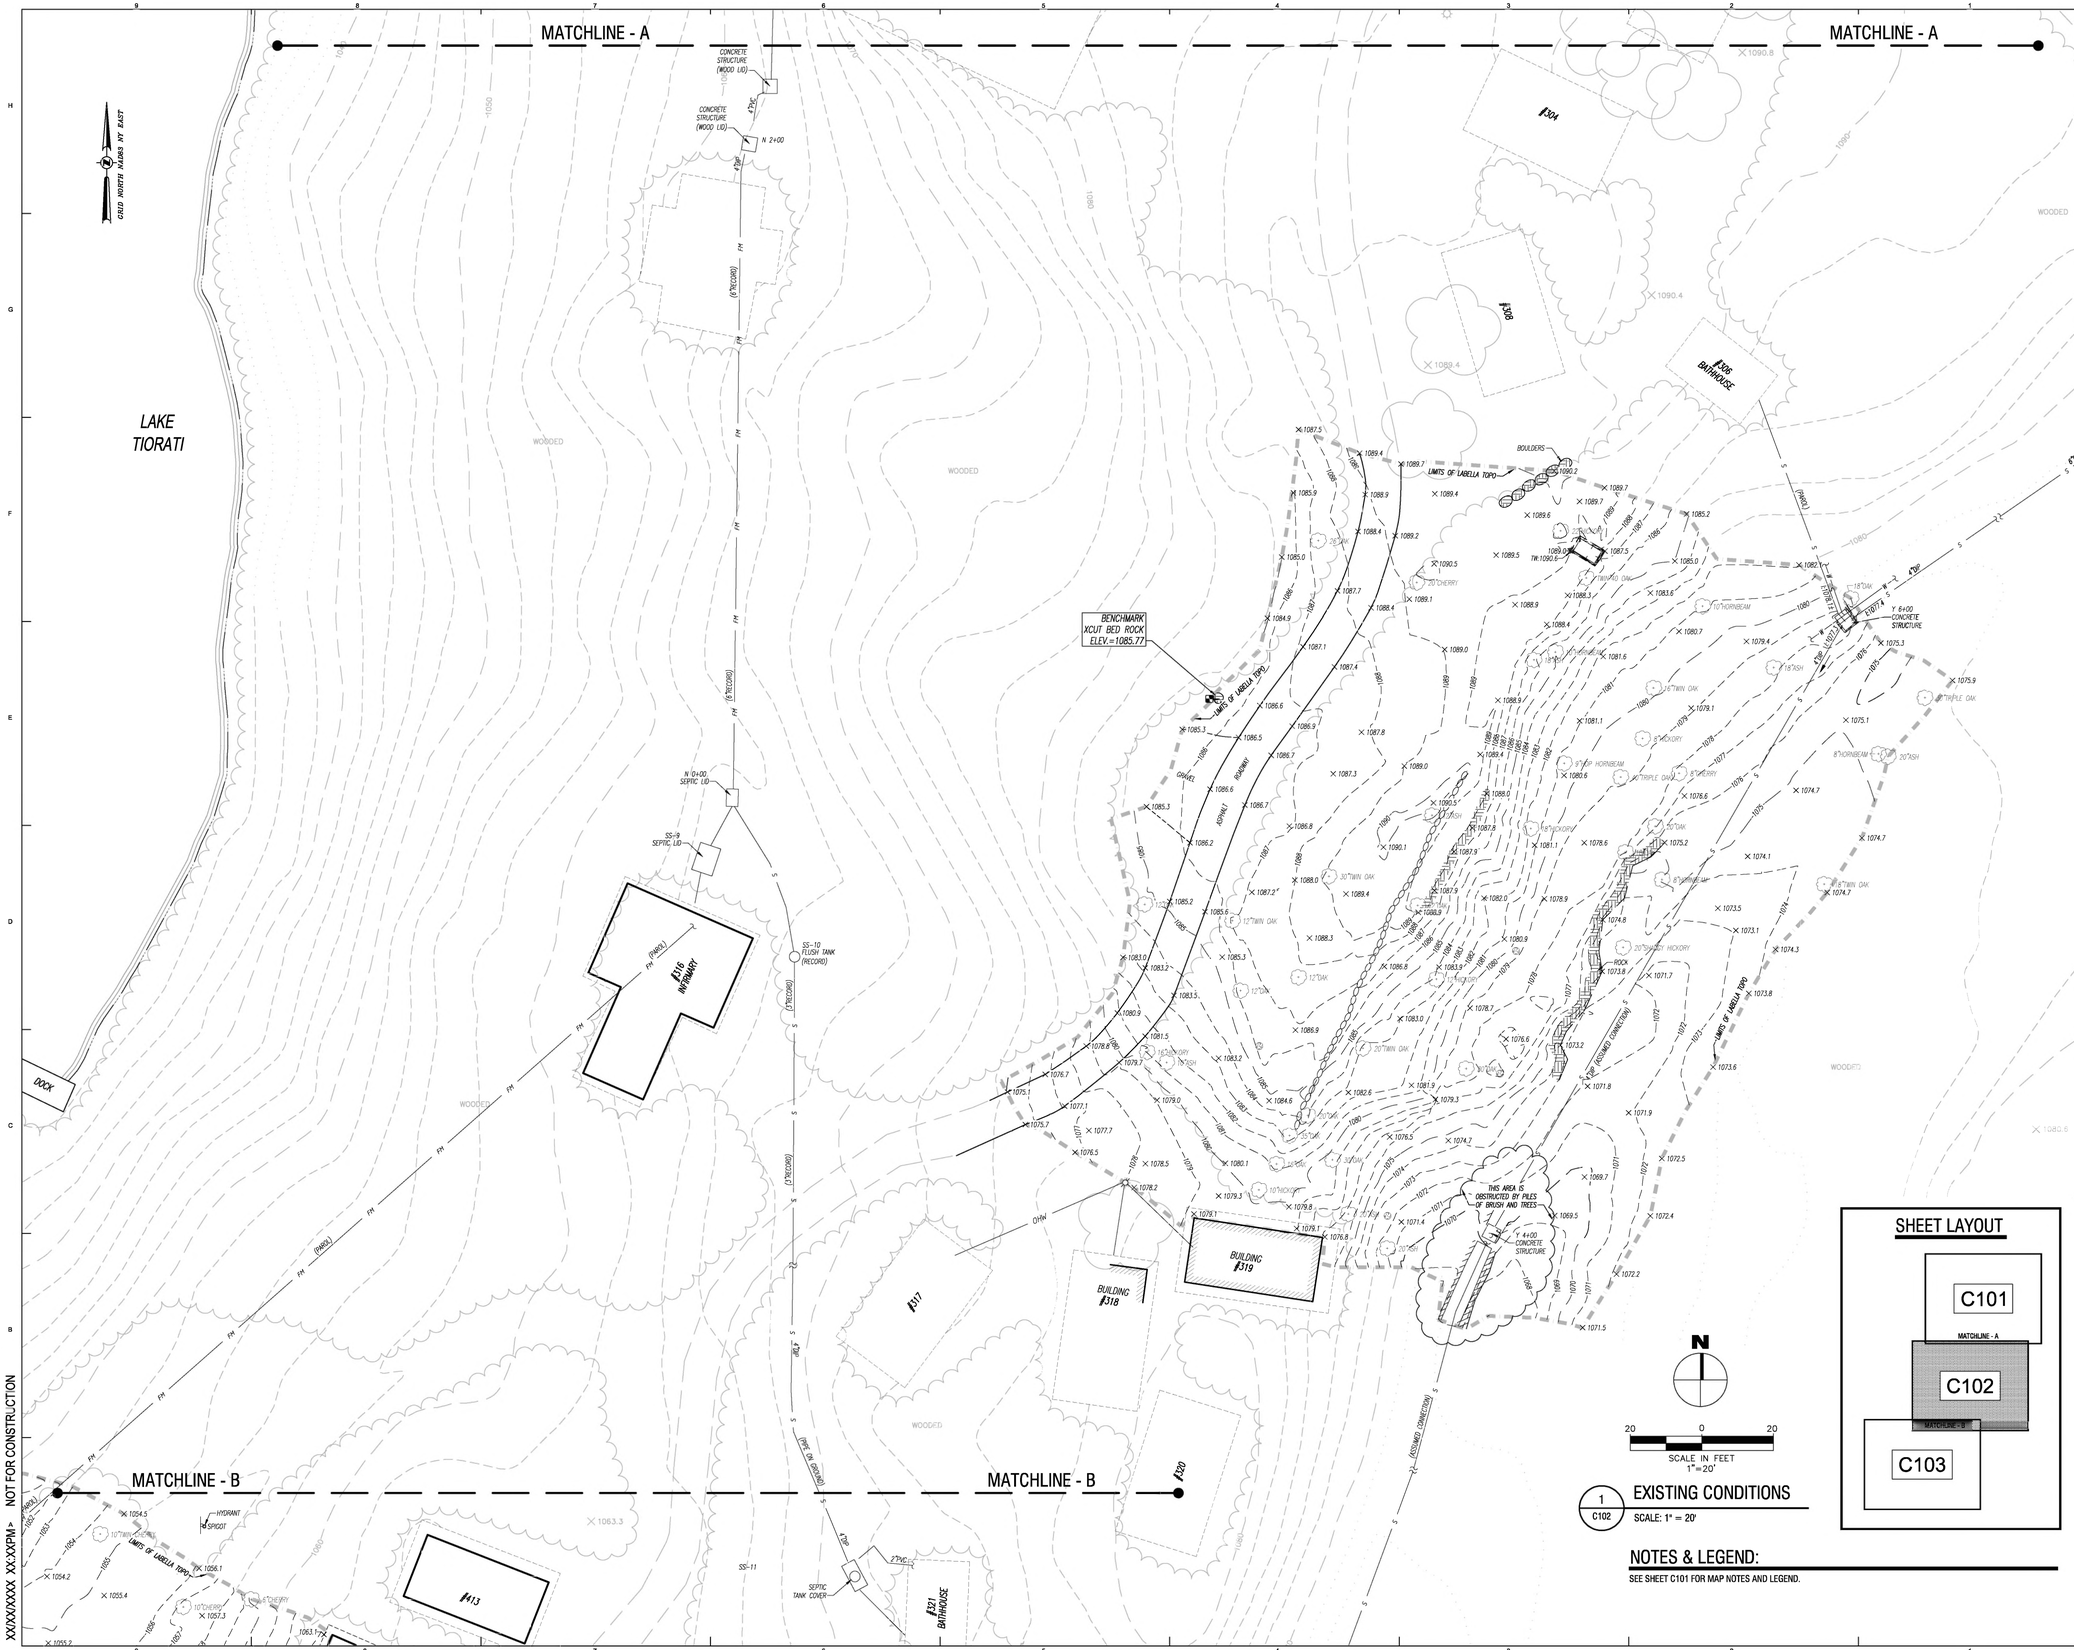

1 C102 EXISTING CONDITIONS
SCALE: 1" = 20'

SHEET LAYOUT

NOTES & LEGEND:

SEE SHEET C101 FOR MAP NOTES AND LEGEND.

New York State Parks, Recreation and Historic Preservation

Governor Kathy Hochul — Commissioner Erik Kulleseid

IT IS A VIOLATION OF STATE EDUCATION LAW FOR ANY PERSON, UNLESS UNDER THE DIRECTION OF A LICENSED ARCHITECT/ENGINEER TO ALTER THIS DOCUMENT IN ANYWAY. ALTERATIONS MUST HAVE THE SEAL AFFIXED ALONG WITH A DESCRIPTION OF THE ALTERATIONS, DATE AND ARCHITECT'S/ENGINEER'S SIGNATURE. COPYRIGHT © 2021

Architect:
SARATOGA ASSOCIATES
21 CONGRESS STREET, SUITE 201
SARATOGA SPRINGS, NEW YORK 12866
SARATOGA ASSOCIATES
Landscape Architects, Architects, Engineers and Planners, P.C.

Surveyor / Structural / MEP Engineer:
LABELLA ASSOCIATES
4 BRITISH AMERICAN BOULEVARD
LATHAM, NEW YORK 12110
LaBella Powered by partnership.
2222163.05

NYS OPRHP Palisades Region
Palisades Interstate Park Commission
Bear Mountain, NY 10911
(845) 786-2701
Executive Director: James Hall
Capital Facilities Mngr: Michael Tesik

Project Title:
Camp Junior - Phase 3
Campground Rehabilitation
Contract No. D005876

Project Location:
Harriman State Park
Tiorati Brook Road
Tuxedo, NY 10987

REVISIONS

Rev No	Description	Date:
5		
5		
4		
3		
2		
1		
1		

Drawn By: CJS
Design By: N/A
Checked By: DHD
Approved By: DMS
Date: 03/16/2023

Seal and Signature
STATE OF NEW YORK · DAVID H. DIPPEL · 050677 · LICENSED LAND SURVEYOR
David H. Dippel, L.S. NYS #050677
EXP: 01/31/2025

Sheet Title:
EXISTING CONDITIONS BATHHOUSE #322

BID DOCUMENTS SET

Drawing Number:
C102

Project Number: 2021-059.23
Sheet: of X

2222163.05 - 7151

Drawing Name: B:\GLOBAL\Projects\Saratoga Associates\2222163 - NYS Parks D005876\2222163.05 - Harriman State Park Camp Junio Ph 3\05_Drawings\Civil\00_C101-C103_2222163-05_EXIST.dwg
Xrefs Attached: X-BASEMAP-SVY_2222163-05; X-BORDER_2222163-05; 24x36; X-TOPO-AERIAL; 2005_2222163-05
Date Printed: Mar 16, 2023, 9:12am
XX/XX/XXXX XX:XXPM= NOT FOR CONSTRUCTION