GENERAL NOTES

1. ALL HORIZONTAL AND VERTICAL CONCRETE SURFACES TO BE SEALED WITH NEW CONCRETE SEALING MATERIAL.
   A. BASIS OF DESIGN:
      a. PENTREAT 244-100 WATER REPELLENT PENETRATING SEALER MANUFACTURED BY W.R. MEADOWS INSTALL AS PER THE MANUFACTURER'S REQUIREMENTS
2. AFTER THE COMPLETION OF ALL RAILING REPAIRS, PROVIDE NEW HIGH-PERFORMANCE PAINT COATING ON ALL POSTS, RAILS, AND ESCUTCHEONS.
   A. BASIS OF DESIGN:
      a. PRO INDUSTRIAL ACRYLIC COATING MANUFACTURED BY SHERWIN WILLIAMS PREP AND INSTALL AS PER THE MANUFACTURER'S REQUIREMENTS

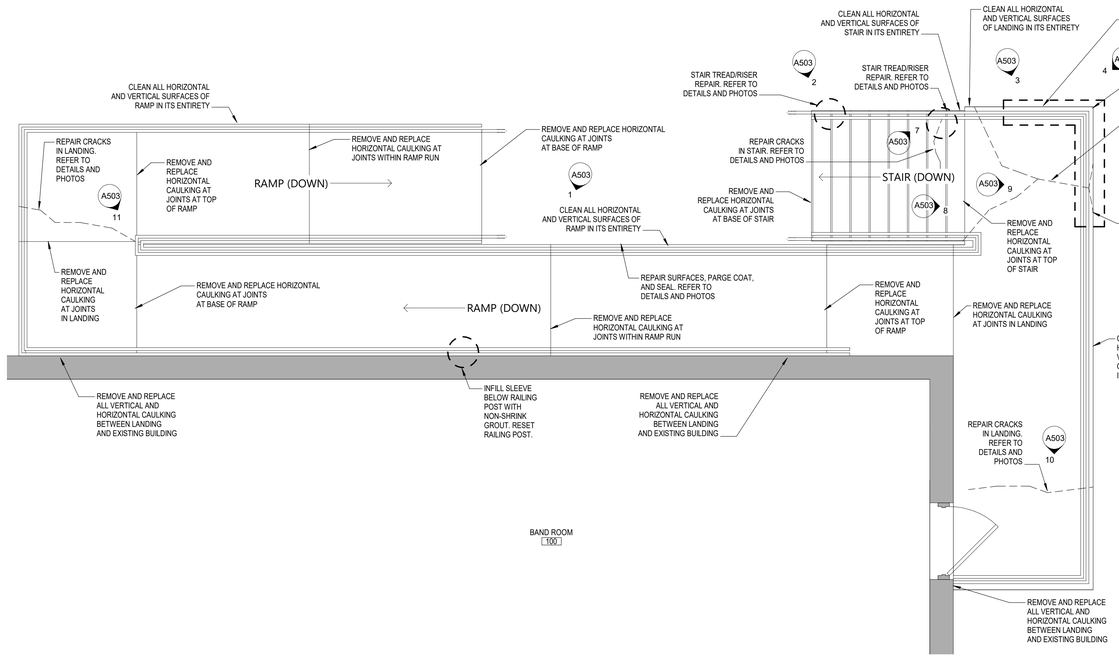

5 ENLARGED PLAN - STAIR, RAMP, AND LANDING B
A501 3/8" = 1'-0"

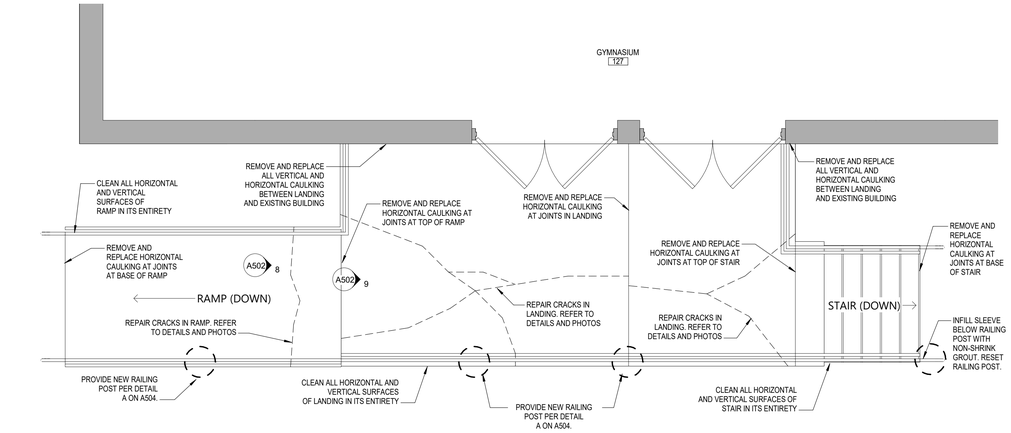

3 ENLARGED PLAN - STAIR, RAMP, AND LANDING C
A501 3/8" = 1'-0"

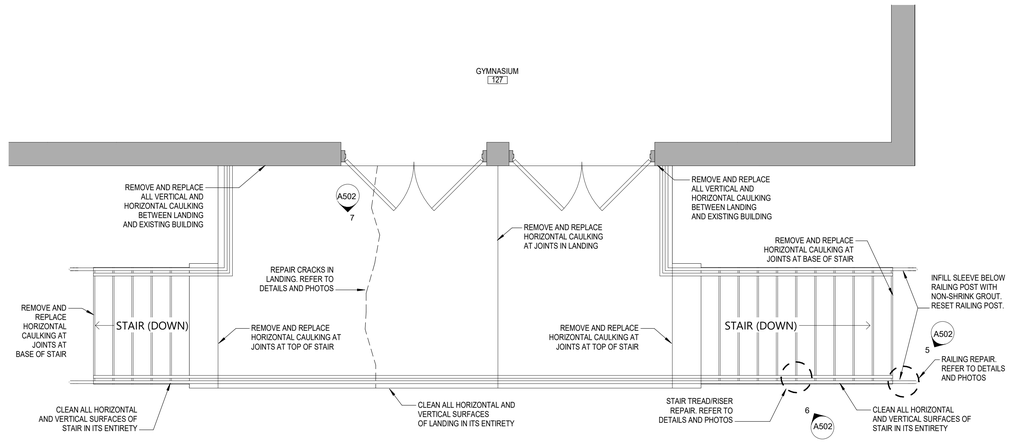

2 ENLARGED PLAN - STAIRS AND LANDING B
A501 3/8" = 1'-0"

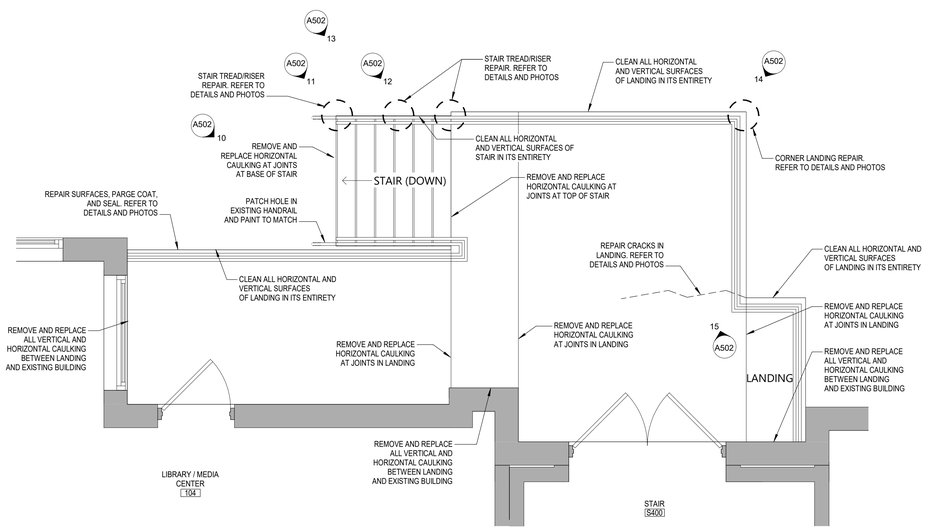

4 ENLARGED PLAN - STAIR AND LANDING D
A501 3/8" = 1'-0"

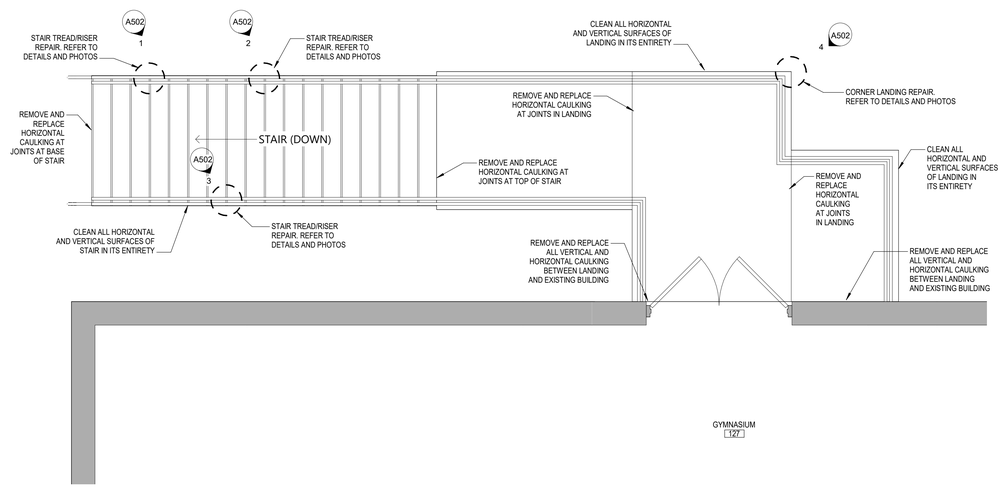

1 ENLARGED PLAN - STAIR AND LANDING A
A501 3/8" = 1'-0"

COPYRIGHT © ALL RIGHTS RESERVED

19 Front St. · Newburgh · New York 12550-7601
845 · 561 · 3179 www.csarchpc.com
CSARCH

Consultant

Project Title

HIGHLAND CENTRAL SCHOOL DISTRICT
HIGHLAND MIDDLE SCHOOL
2022 CAPITAL IMPROVEMENT PROJECT - PHASE 1

REGISTERED ARCHITECT JOHN M. RITZENTHALER 023344 STATE OF NEW YORK

Expiration Date: 02/28/2025

#	DATE	DESCRIPTION

Drawn By:	CSA
Checked By:	CSA
Proj. #:	62-08-03-04-0-001-010
CSArch Proj. #:	197-2201.01
Issued for Bid:	08/18/23

Sheet Title

STAIRS, RAMPS, & LANDINGS PLANS

Sheet No.

HMS A501

CONSTRUCTION DOCUMENTS

C:\Users\dmiller\Documents\197-2201 - HMS Phase1_ARCH_dmiller303.rvt