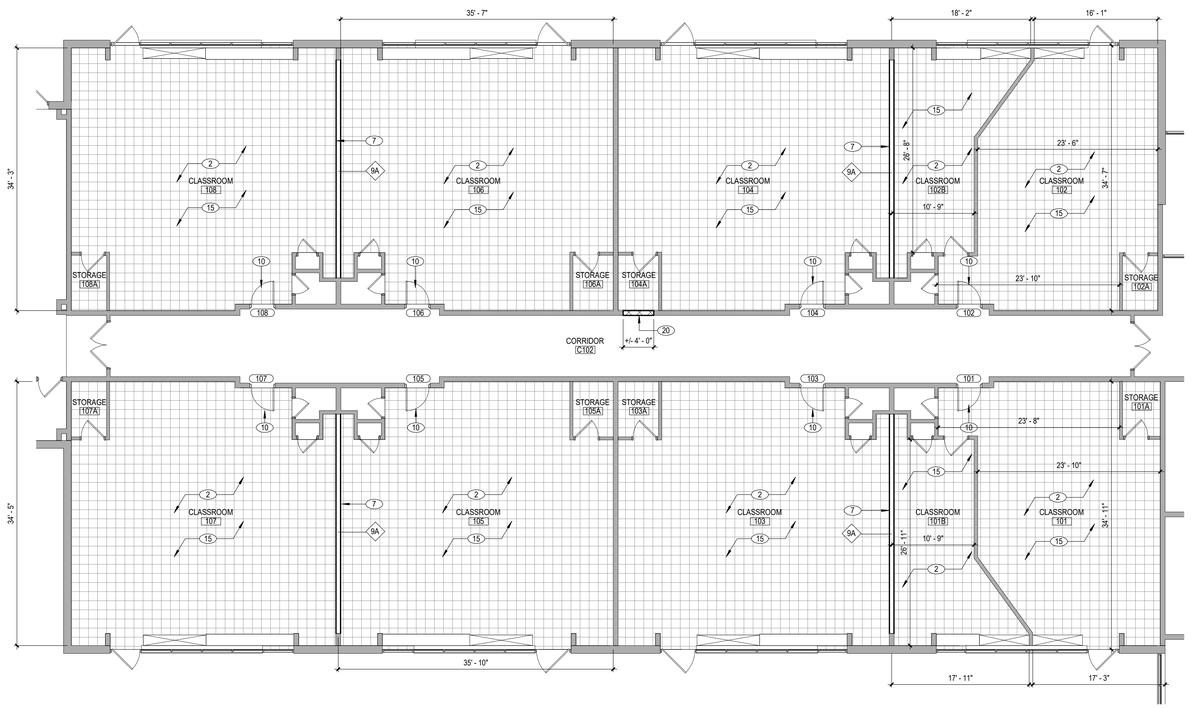

1 FIRST FLOOR NEW WORK PLAN - AREA 'B'
A112 1/8" = 1'-0"

GENERAL NOTES

1. REFER TO SHEET G001 FOR ADDITIONAL GENERAL NOTES.
2. REFER TO AD800 SERIES AND A800 SERIES DRAWINGS FOR CEILINGS, LIGHTING, DEVICES, AND NOTES.
3. REFER TO A900 SERIES DRAWINGS FOR DOOR, STOREFRONT, CURTAINWALL, WINDOW AND LOUVER SCHEDULES, DETAILS AND NOTES.

KEY NOTES - NEW WORK

X	DESCRIPTION
7	PROVIDE PERMANENT PARTITION BETWEEN CLASSROOMS. REFER TO SECTION DETAILS. COORDINATE POWER REQUIREMENTS WITH ELECTRICAL DRAWINGS.
10	PROVIDE NEW DOOR AND HARDWARE. REFER TO DOOR SCHEDULE.
20	PROVIDE NEW MASONRY INFILL AROUND NEW ELECTRICAL EQUIPMENT. COORDINATE WITH ELECTRICAL DRAWINGS.

KEYPLAN

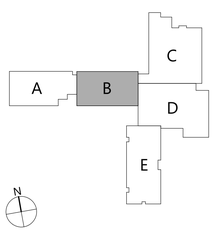

COPYRIGHT © ALL RIGHTS RESERVED

19 Front St. Newburgh, New York 12550-7601
845-561-3179 www.csarchpc.com
CSARCH

Consultant

Project Title

HIGHLAND CENTRAL SCHOOL DISTRICT
HIGHLAND ELEMENTARY SCHOOL
2022 CAPITAL IMPROVEMENT PROJECT - PHASE 1

REGISTERED ARCHITECT
DAVID J. DIMILLER
C33344
STATE OF NEW YORK

Expiration Date: 02/28/2025

#	DATE	DESCRIPTION

Drawn By:	CSA
Checked By:	CSA
Proj. #:	62-08-03-04-0-010-014
CSArch Proj. #:	197-2201.01
Issued for Bid:	08/18/23

Sheet Title
FIRST FLOOR NEW WORK PLAN - AREA 'B'

Sheet No.
HES
A112

CONSTRUCTION DOCUMENTS

C:\Users\dmiller\Documents\197-2201 - HES Phase1_ARCH_dmiller303.rvt