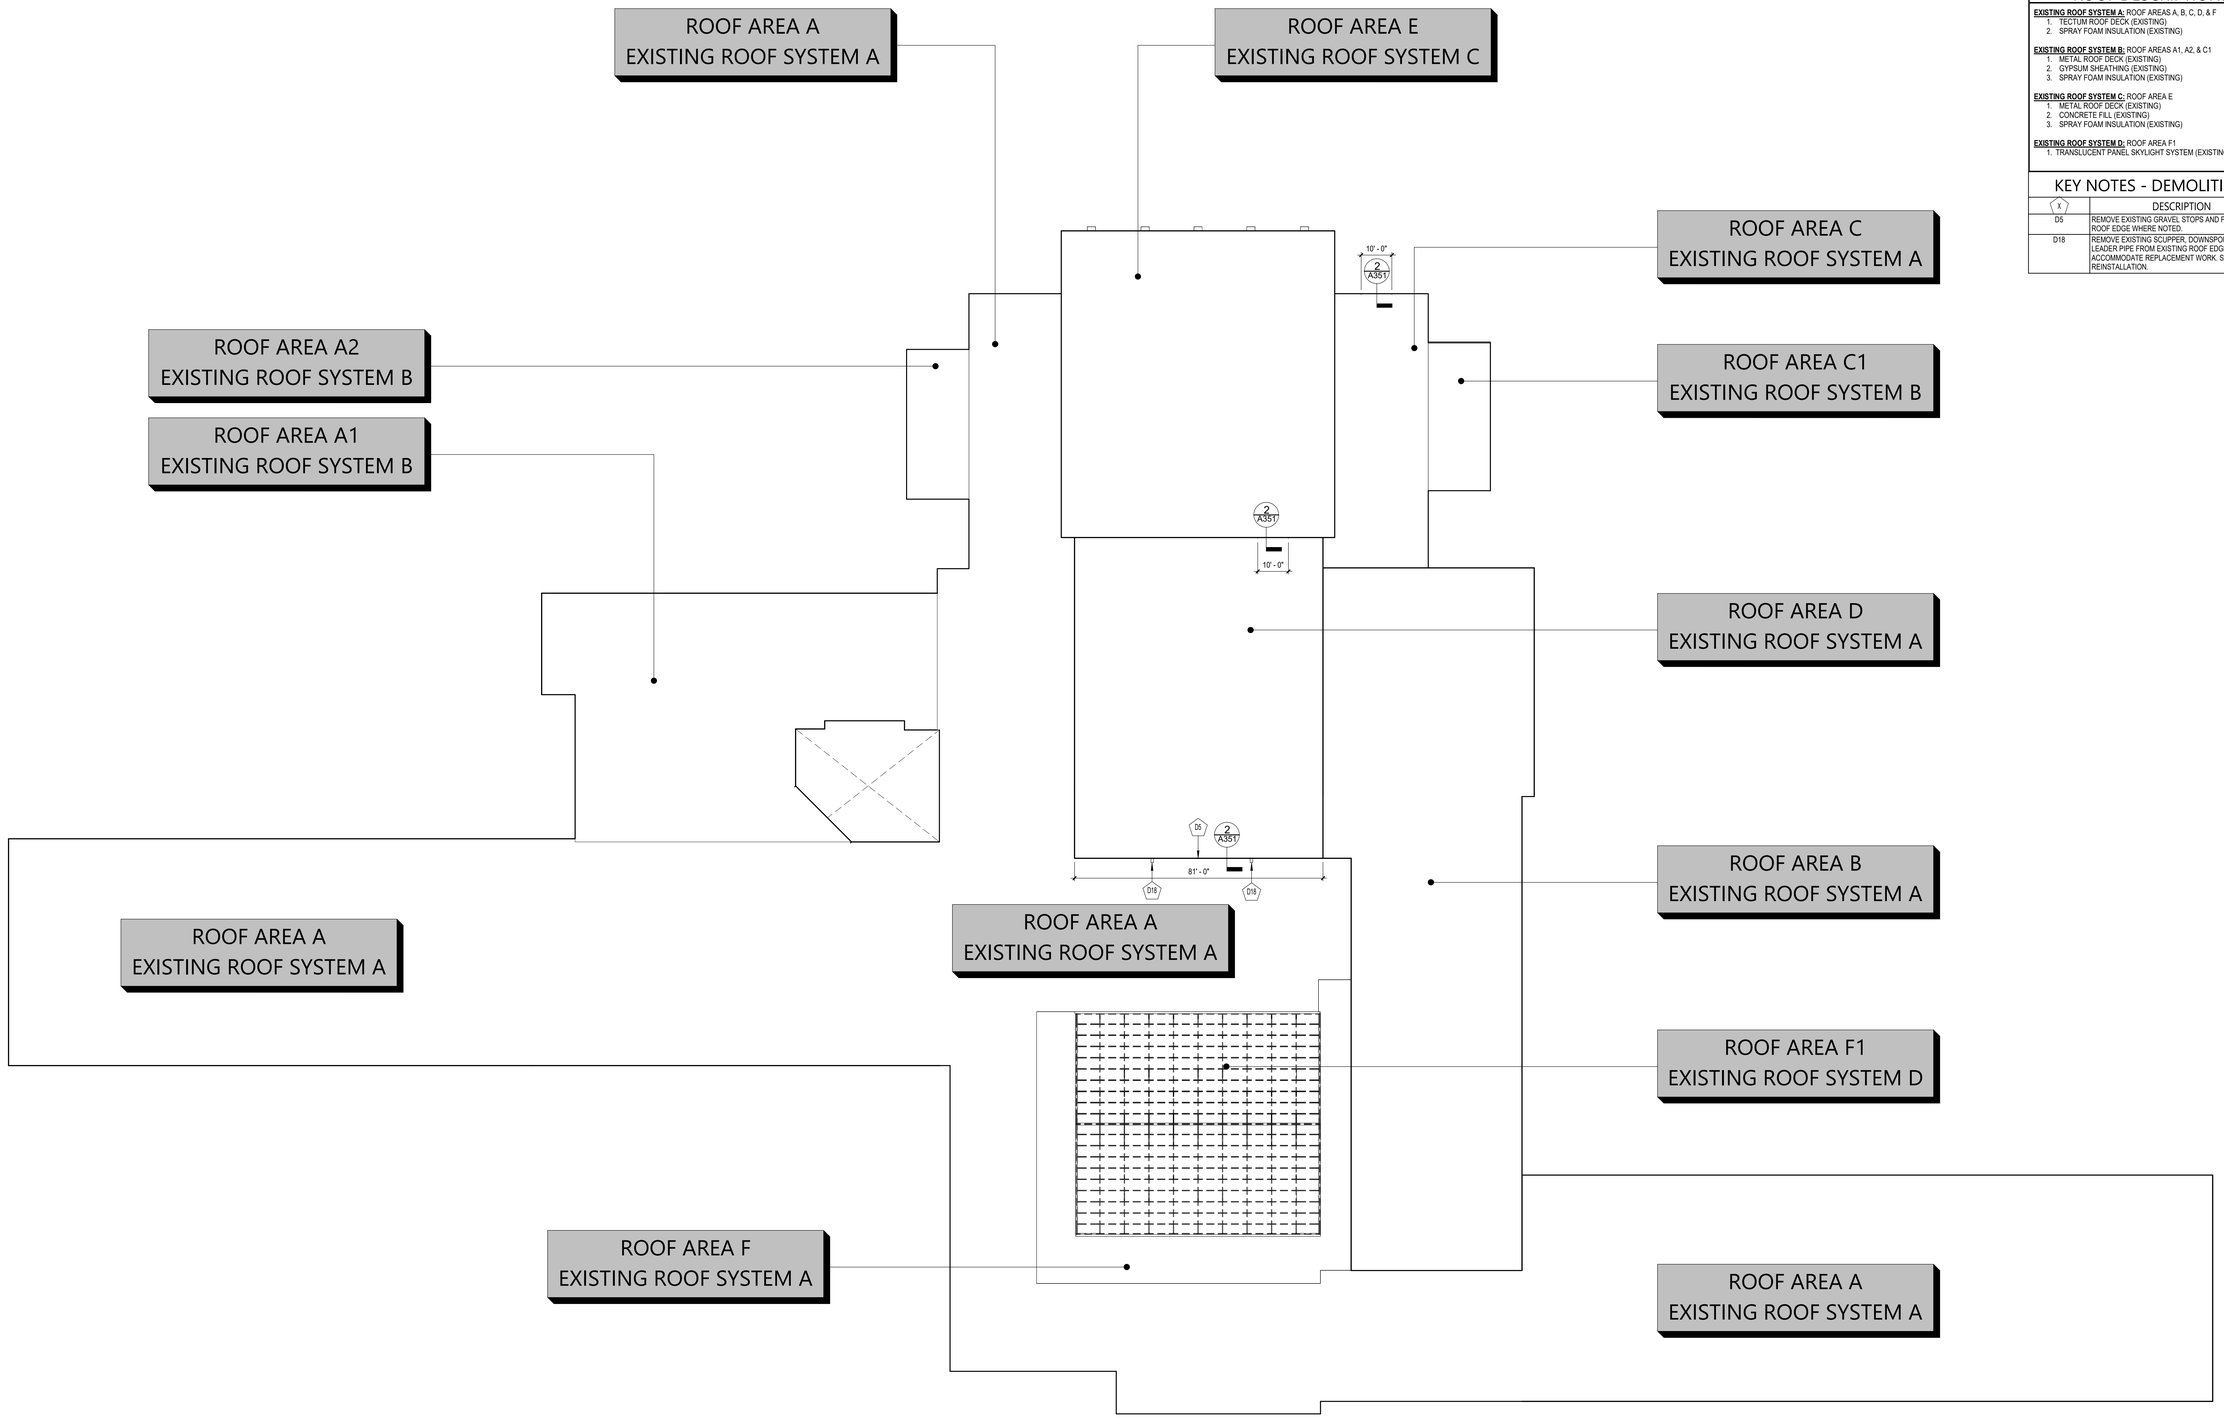

1 OVERALL ROOF DEMOLITION PLAN
AD400 1" = 20'-0"

ROOF DESCRIPTIONS

EXISTING ROOF SYSTEM A: ROOF AREAS A, B, C, D, & F
1. TECTUM ROOF DECK (EXISTING)
2. SPRAY FOAM INSULATION (EXISTING)

EXISTING ROOF SYSTEM B: ROOF AREAS A1, A2, & C1
1. METAL ROOF DECK (EXISTING)
2. GYPSUM SHEATHING (EXISTING)
3. SPRAY FOAM INSULATION (EXISTING)

EXISTING ROOF SYSTEM C: ROOF AREA E
1. METAL ROOF DECK (EXISTING)
2. CONCRETE FILL (EXISTING)
3. SPRAY FOAM INSULATION (EXISTING)

EXISTING ROOF SYSTEM D: ROOF AREA F1
1. TRANSLUCENT PANEL SKYLIGHT SYSTEM (EXISTING)

KEY NOTES - DEMOLITION

X	DESCRIPTION
D5	REMOVE EXISTING GRAVEL STOPS AND FASCIAS FROM ROOF EDGE WHERE NOTED.
D18	REMOVE EXISTING SCUPPER, DOWNSPOUT, AND LEADER PIPE FROM EXISTING ROOF EDGE TO ACCOMMODATE REPLACEMENT WORK. SALVAGE FOR REINSTALLATION.

19 Front St. Newburgh, New York 12550-7601
845 561 3179 www.csarchpc.com
CSARCH

Consultant

Project Title
HIGHLAND CENTRAL SCHOOL DISTRICT
HIGHLAND HIGH SCHOOL
2022 CAPITAL IMPROVEMENT PROJECT - PHASE 1

REGISTERED ARCHITECT
JOSEPH M. RITARDI JR.
023343
STATE OF NEW YORK
Expiration Date: 02/28/2025

#	DATE	DESCRIPTION

Drawn By:	CSA
Checked By:	CSA
Proj. #:	62-08-03-04-0-009-014
CSArch Proj. #:	197-2201.01
Issued for Bid:	08/18/23

Sheet Title
OVERALL ROOF DEMOLITION PLAN

Sheet No.
HHS AD400

CONSTRUCTION DOCUMENTS

COPYRIGHT © ALL RIGHTS RESERVED

C:\Users\dmiller\Documents\197-2201 - HHS Phase1_ARCH_dmiller383.rvt