1 MECHANICAL FLOOR PLAN

SCALE: 1/8"=1'-0"

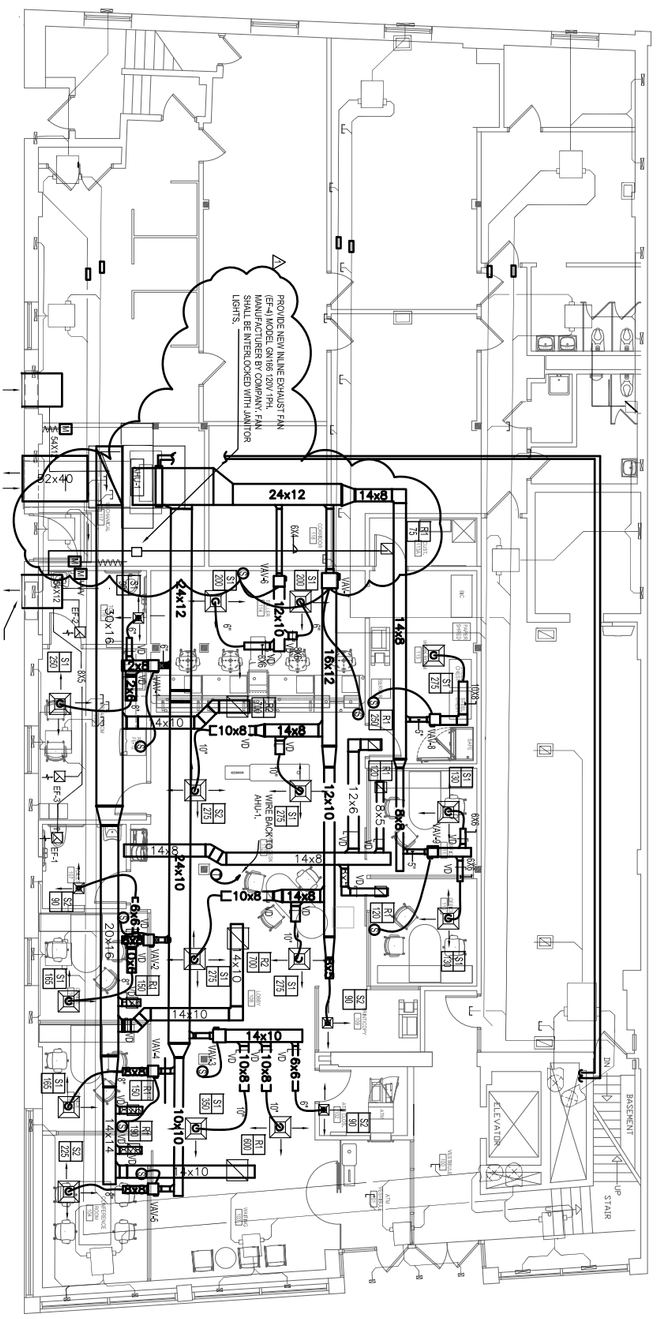

NORTH

Project Title: Branch Renovation at: M&T Bank 1019 PARK STREET PEEKSKILL, NY 10566	SILVER PETRUCELLI + ASSOCIATES 3190 WHITNEY AVENUE HAMDEN CT 06518 311 STATE STREET NEW LONDON CT 06320 203 230 9007 silverpetrucelli.com	Drawing Title: MECHANICAL FLOOR PLAN	Date: 01/31/2023 Scale: AS NOTED Drawn By: RL Project Number: 22-079	Drawing Number: SKM1