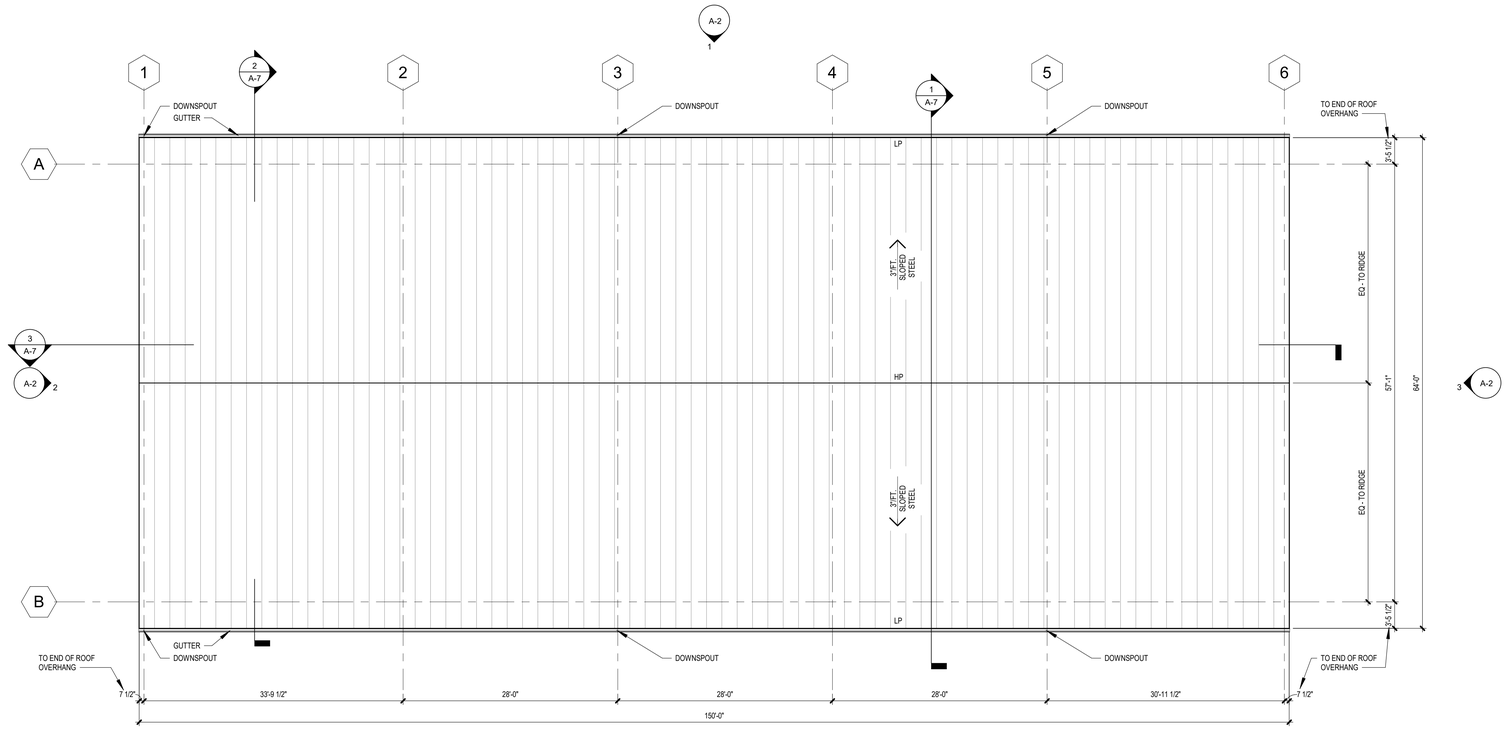

2 MAINTENANCE BUILDING - ROOF PLAN
1/8" = 1'-0"

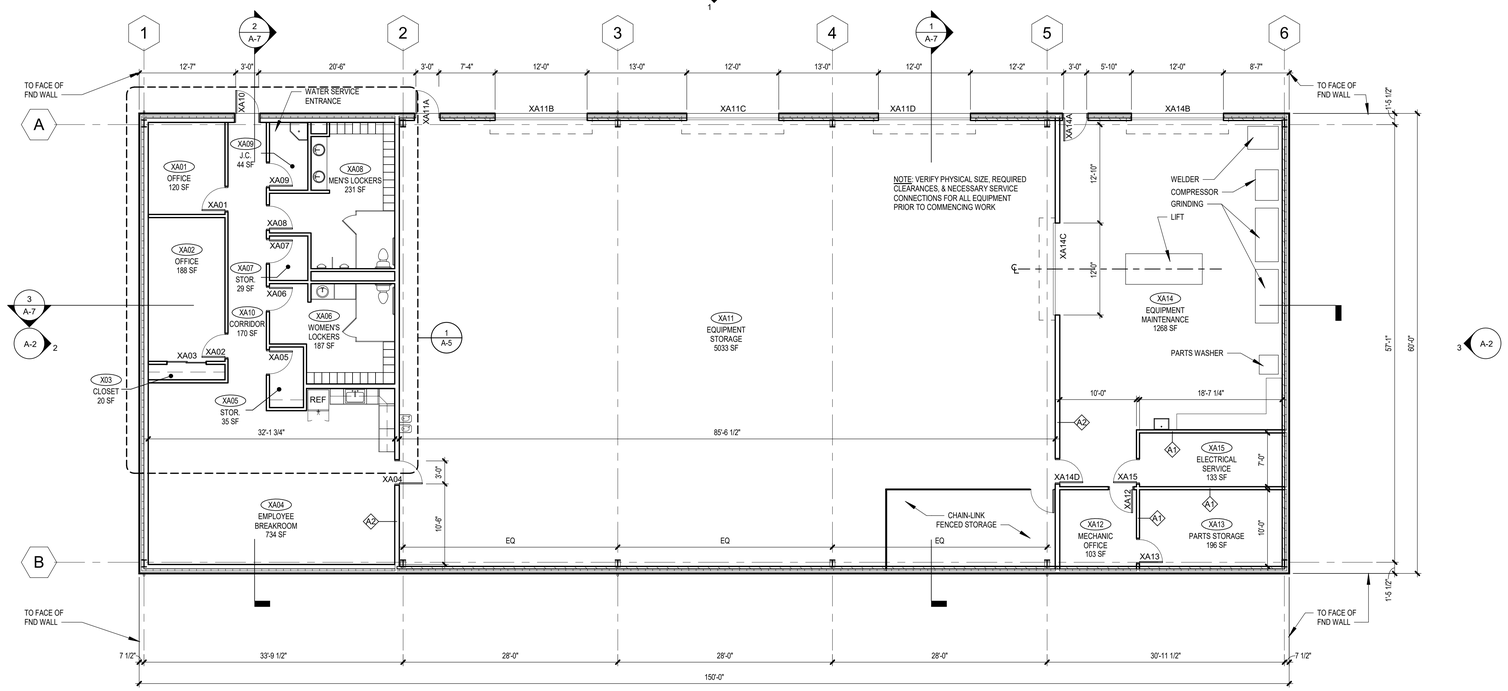

1 MAINTENANCE BUILDING - FIRST FLOOR PLAN
1/8" = 1'-0"

NOTE: THE MAINTENANCE BUILDING SHALL BE CONSIDERED AREA A IN THIS DOCUMENT SET

RW Monster Golf Multiple Accessory Structures

84 CHALET ROAD
KIAMESHA LAKE, NY 12751

JCJARCHITECTURE
120 HUYSHOPE AVENUE
SUITE 400
HARTFORD, CT 06106
860.247.9226

© 2019 JCJ Architecture

CONSULTANTS:

NOT FOR CONSTRUCTION

P.I.C.		L.D.	
P.M.		P.A.	

ISSUE	AUGUST 16, 2019
JOB	H18064.00 PHASE 14
DRAWN	BMS
SCALE	1/8" = 1'-0"

REVISIONS:

MAINTENANCE BUILDING PLANS

A-1