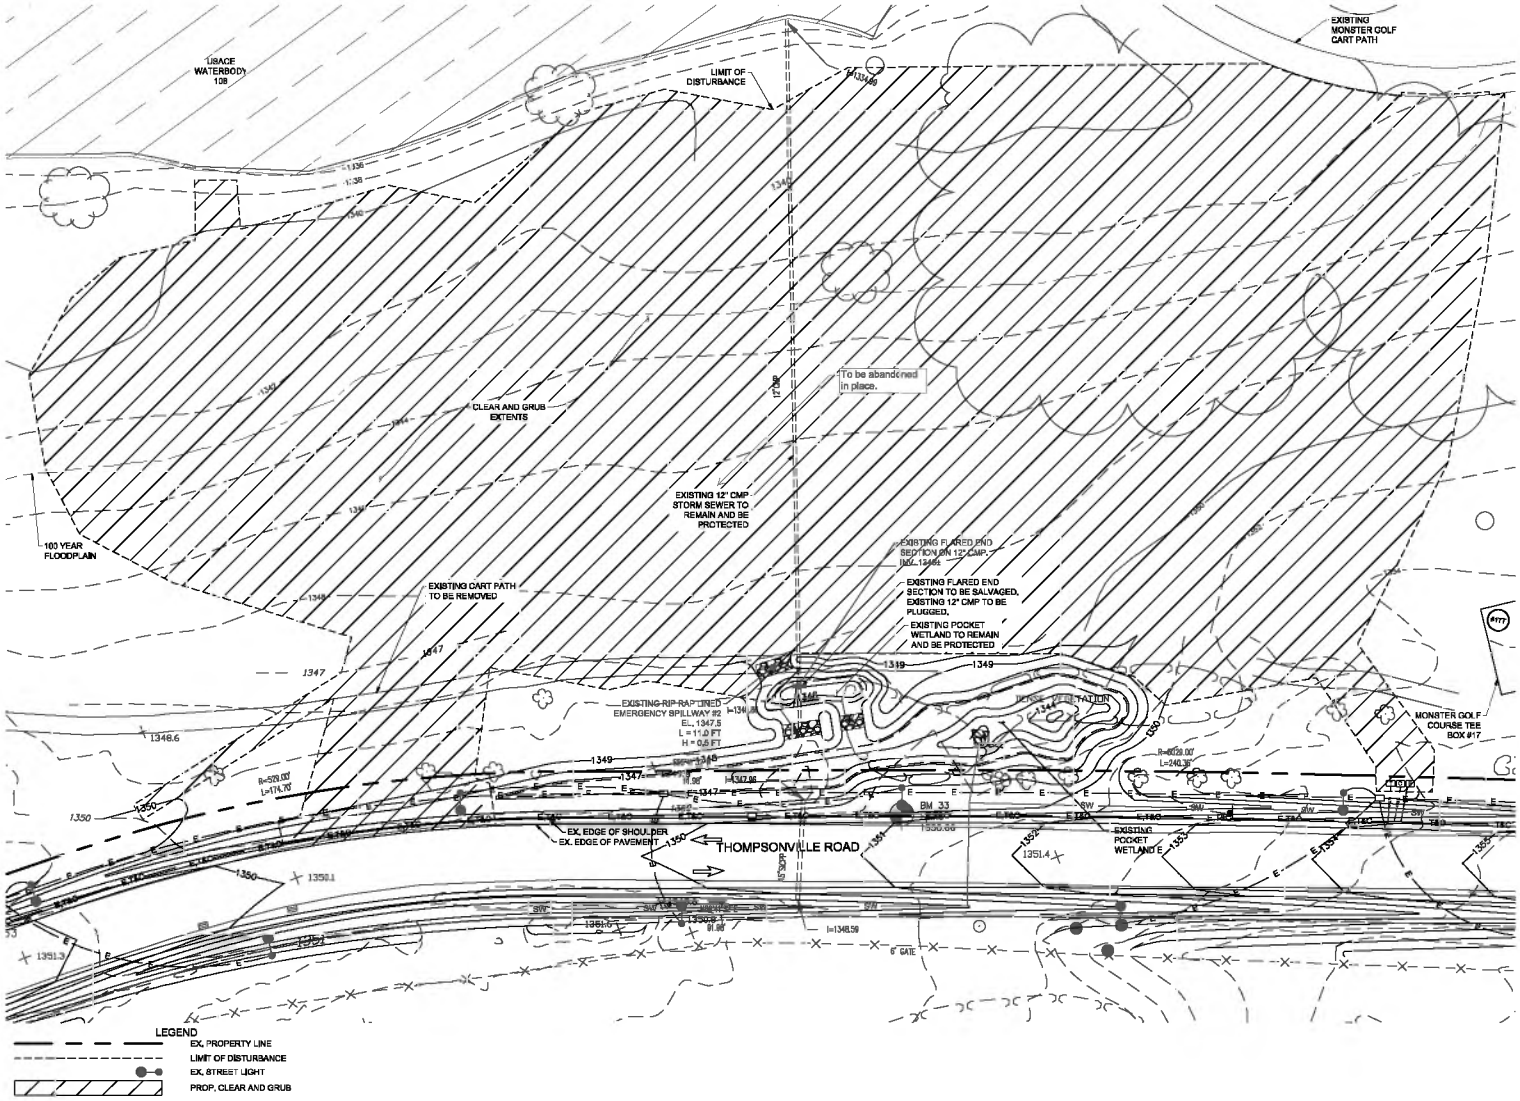

SCALE: 1" = 20'

APPLICANT
EMPIRE RESORTS REAL ESTATE I, LLC
204 STATE ROUTE 17B
MONTICELLO, NY 12701

SITE/CIVIL ENGINEER
AKRF
AKRF ENGINEERING, P.C.
34 SOUTH BROADWAY, SUITE 401
WHITE PLAINS, NY 10601
(914) 949-7336

SURVEYOR
CONTRACTORS' LINE & GRADE SOUTH, LLC
23 NEPPERHAN AVENUE
ELMSFORD, NY 10523
(914) 347-3141

SURVEYOR
INSITE ENGINEERING, SURVEYING, & LANDSCAPE ARCHITECTURE, P.C.
3 GARRET PLACE
CARMEL, NY. 10512
(845) 225-9690

STATE OF NEW YORK — HYUNG HSUN KONG — 091191 — LICENSED PROFESSIONAL ENGINEER

SONNY KONG, P.E.

REVISIONS

No.	DATE	DESCRIPTION

PROJECT
MONSTER GOLF MAINTENANCE BUILDING FINAL DESIGN

DRAWN BY	CHECKED BY
JWH	SK
SCALE	DATE
1" = 20'	06/28/2019

SHEET TITLE
SITE DEMOLITION PLAN

SHEET NO.
C-301