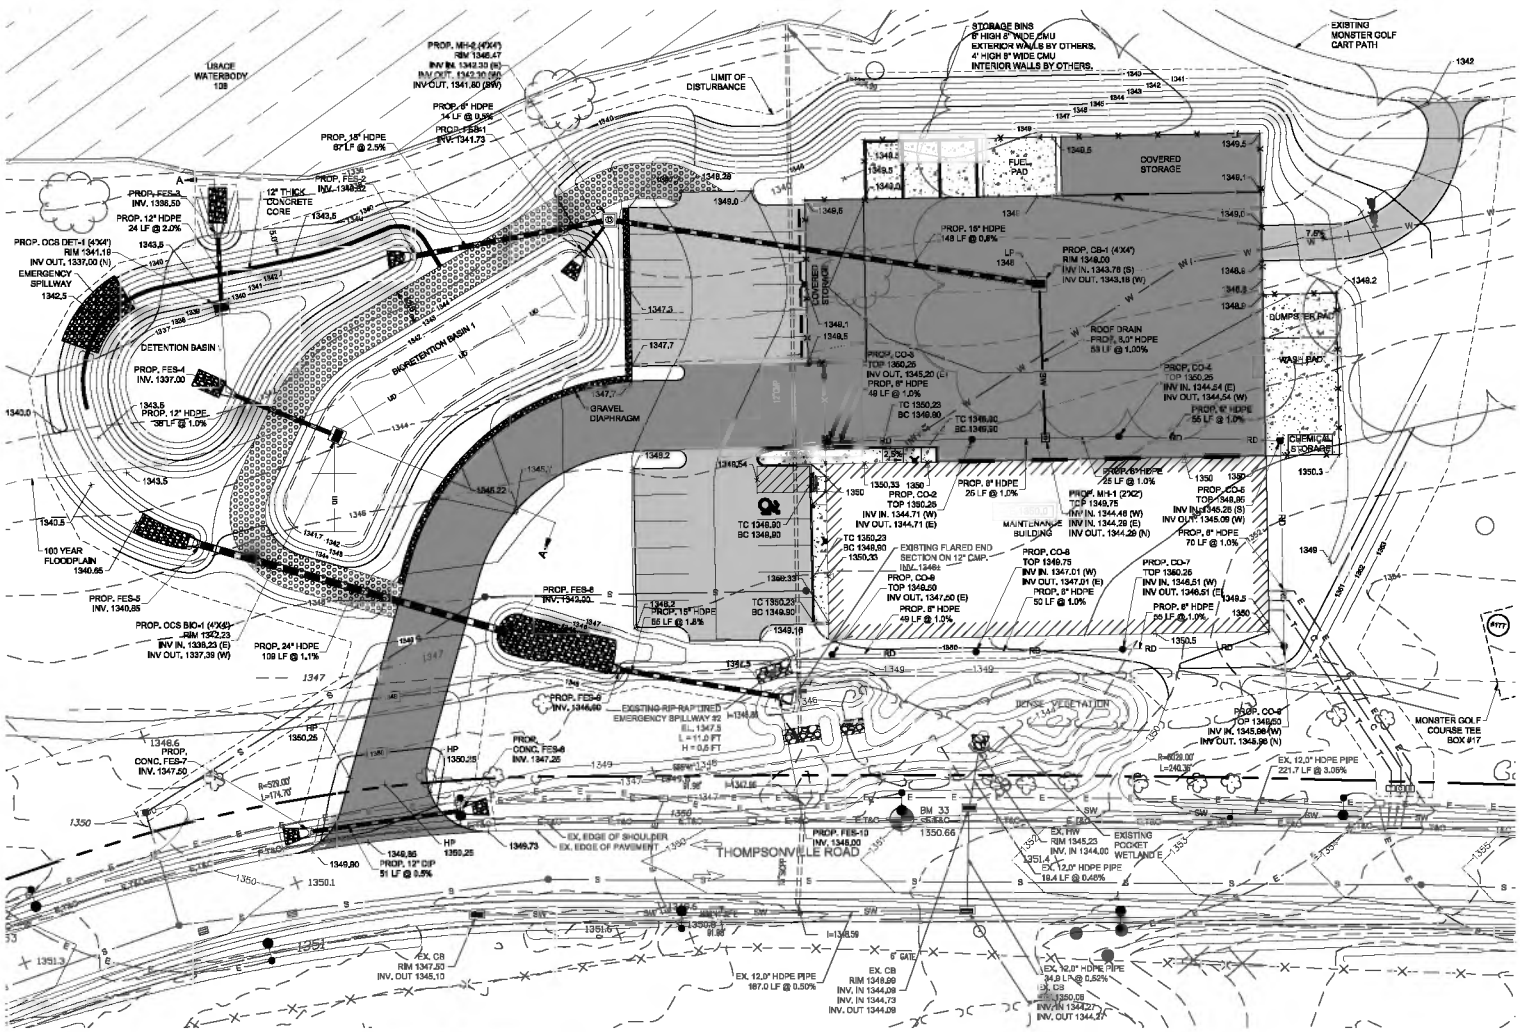

LEGEND

	EX. PROPERTY LINE
	LIMIT OF DISTURBANCE
1350	EX. CONTOUR MAJOR
1348	EX. CONTOUR MINOR
	EX. EDGE OF CART PATH
	EX. WATERBODY
1350	EX. MAJOR CONTOUR (THOMPSONVILLE)
1348	EX. MINOR CONTOUR (THOMPSONVILLE)
	EX. POCKET WETLAND BOUNDARY
	EX. STORM SEWER
S	EX. SANITARY SEWER
	EX. SANITARY MANHOLE
SW	EX. STORM SEWER
	EX. CATCH BASIN
W	EX. 6" PVC WATER SERVICE
	EX. HYDRANT ASSEMBLY
	EX. STREET LIGHT
1350	PROP. MAJOR CONTOUR
1348	PROP. MINOR CONTOUR
	PROP. BIORETENTION BOUNDARY
1348.7	PROP. SPOT ELEVATION
	PROP. EMERGENCY SPILLWAY
SW	PROP. ROOF DRAIN
	PROP. STORM SEWER
	PROP. CLEANOUT
	PROP. CATCH BASIN
	PROP. MANHOLE
	PROP. FLARED END SECTION
	PROP. RIPRAP
UD	PROP. UNDERDRAIN

0 10 20 40
SCALE: 1" = 20'

APPLICANT
EMPIRE RESORTS REAL ESTATE I, LLC
204 STATE ROUTE 17B
MONTICELLO, NY 12701

SITE/CIVIL ENGINEER
AKRF
AKRF ENGINEERING, P.C.
34 SOUTH BROADWAY, SUITE 401
WHITE PLAINS, NY 10601
(914) 949-7336

SURVEYOR
CONTRACTORS' LINE & GRADE SOUTH, LLC
23 NEPPERHAN AVENUE
ELMSFORD, NY 10523
(914) 347-3141

SURVEYOR
INSITE ENGINEERING, SURVEYING, & LANDSCAPE ARCHITECTURE, P.C.
3 GARRET PLACE
CARMEL, NY. 10512
(845) 225-9690

STATE OF NEW YORK · SHI HSUN KONG · 091191 · LICENSED PROFESSIONAL ENGINEER

SONNY KONG, P.E.

REVISIONS

No.	DATE	DESCRIPTION

PROJECT
MONSTER GOLF MAINTENANCE BUILDING FINAL DESIGN

DRAWN BY	CHECKED BY
JWH	SK
SCALE	DATE
1" = 20'	06/28/2019

SHEET TITLE
GRADING AND DRAINAGE PLAN

SHEET NO.
C-501
SHEET 6 OF 18