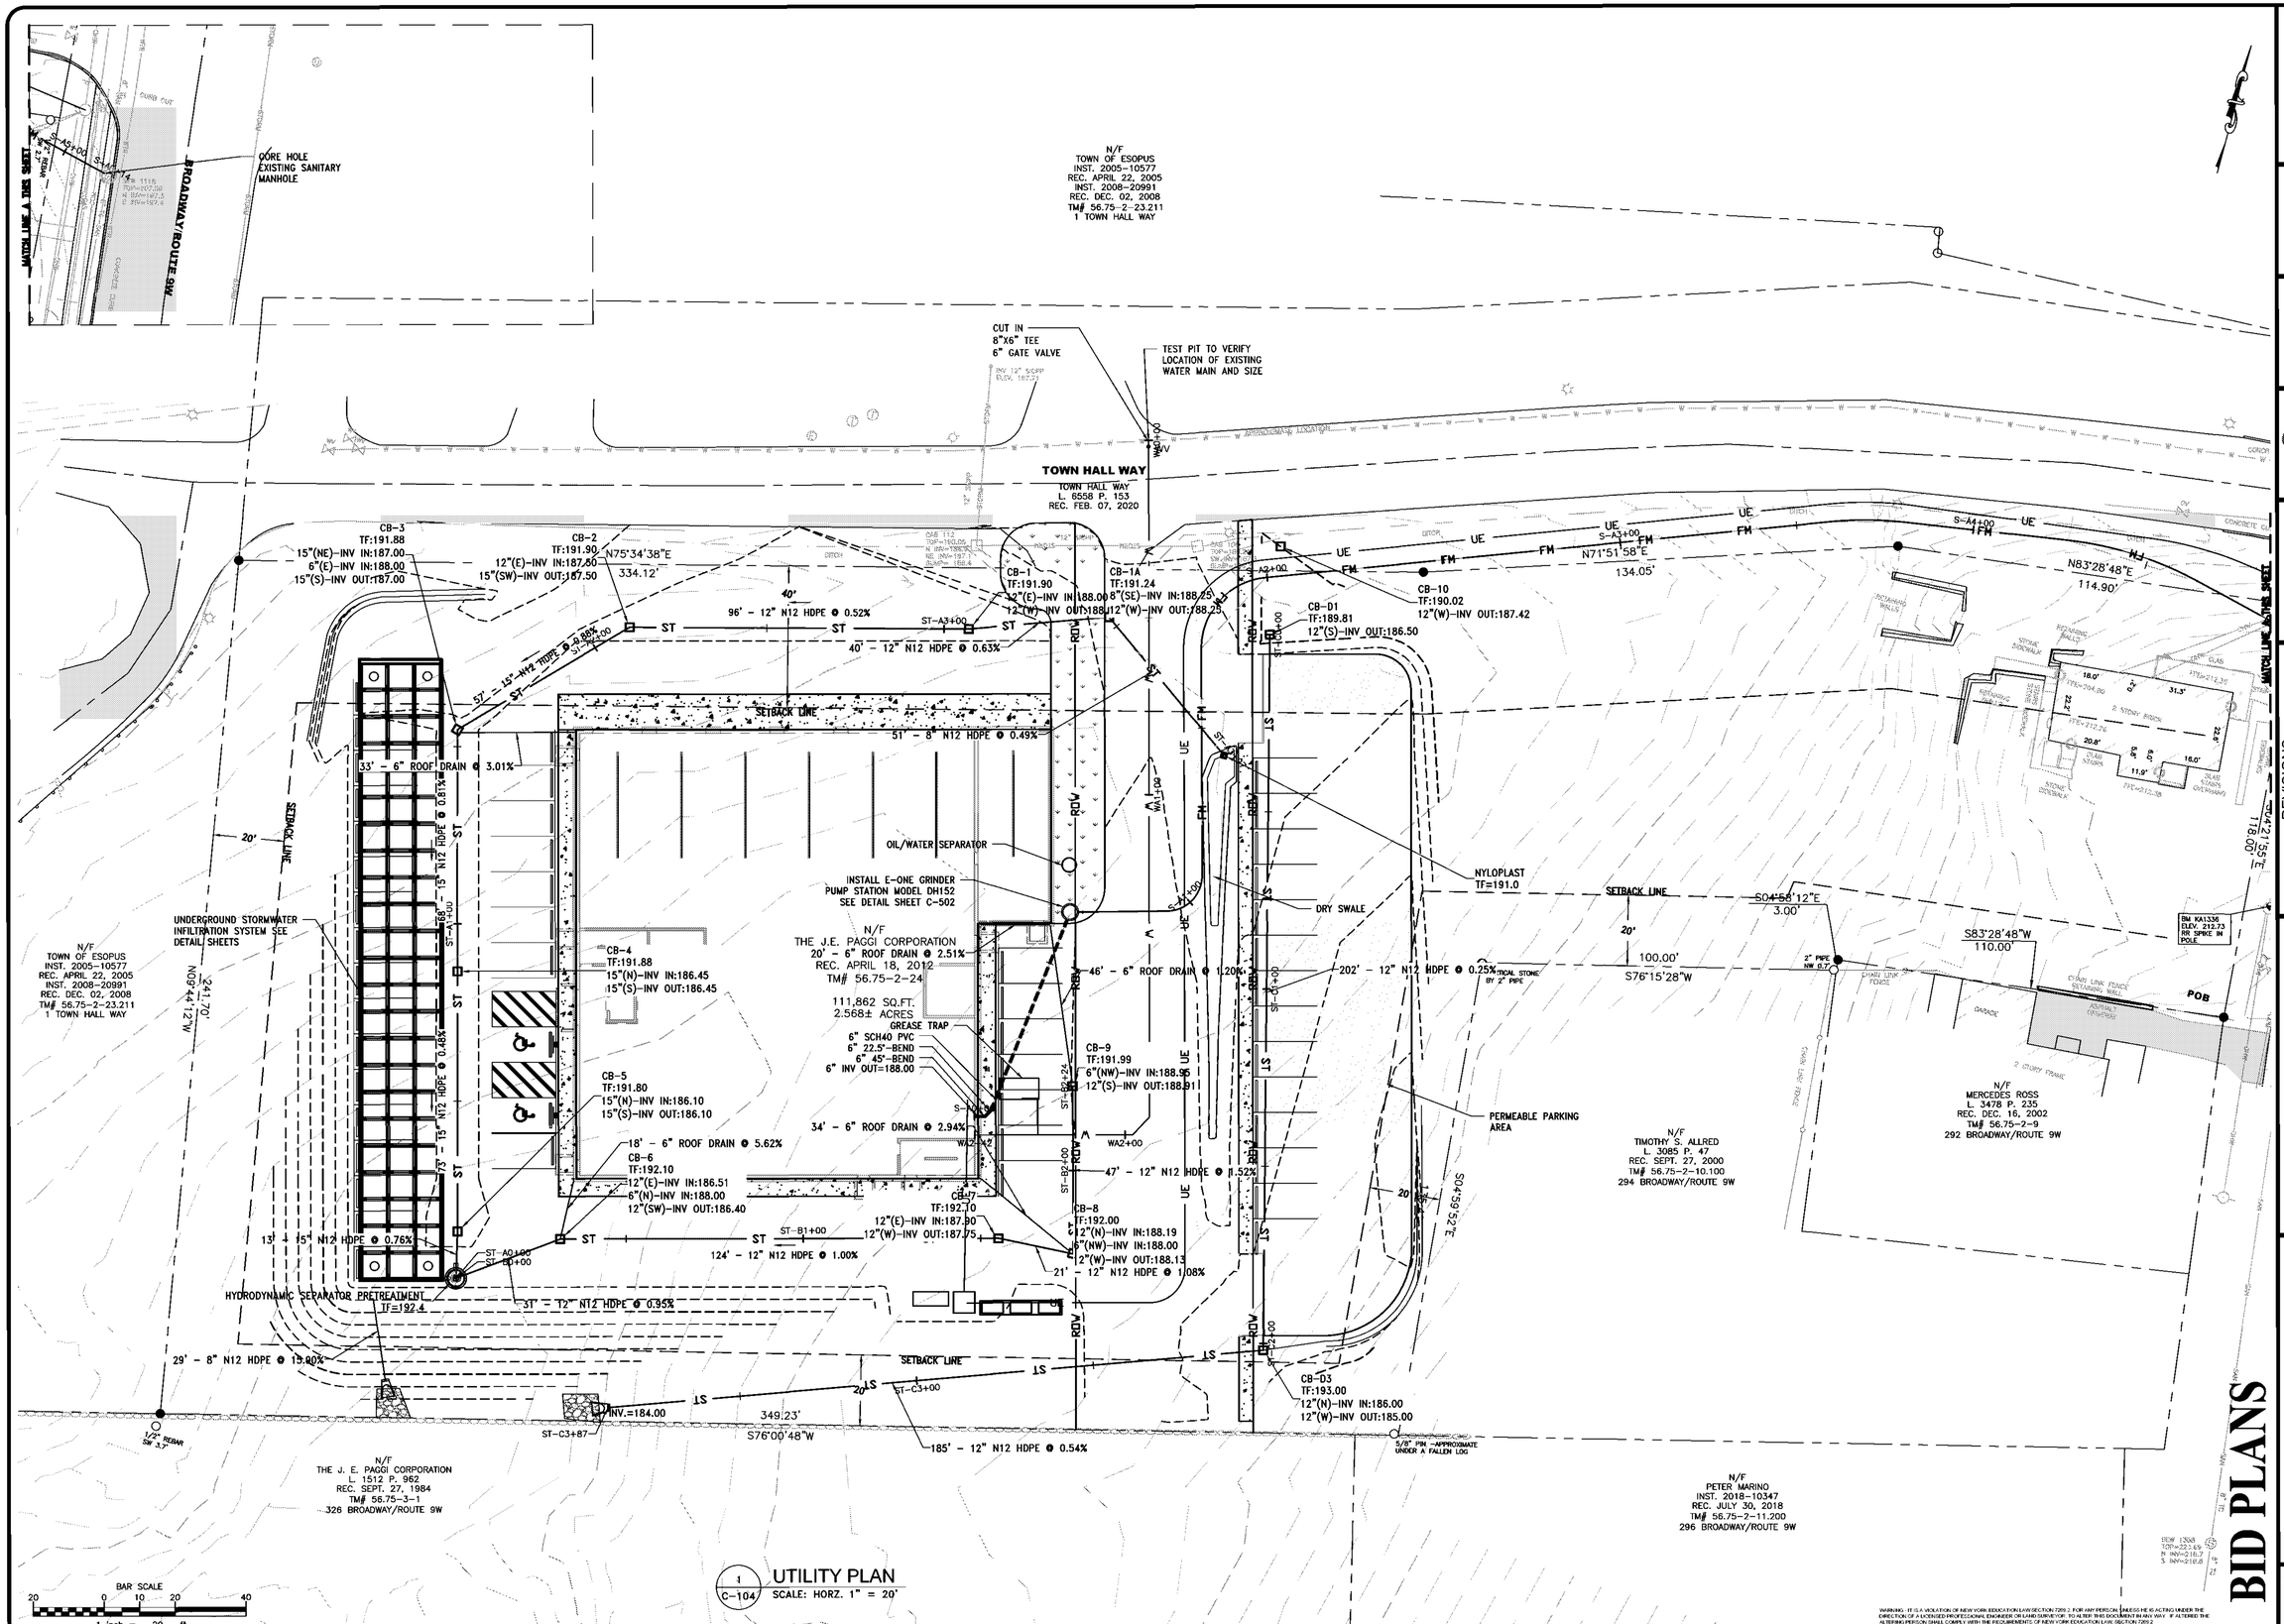

1 C-104 UTILITY PLAN
SCALE: HORZ. 1" = 20'

H:\Drawings\Port Ewen\Civil site work\C-104-PROPOSED UTILITIES.dwg

WARNING - IT IS A VIOLATION OF NEW YORK EDUCATION LAW SECTION 7209.2 FOR ANY PERSON, UNLESS HE IS ACTING UNDER THE DIRECTION OF A LICENSED PROFESSIONAL ENGINEER OR LAND SURVEYOR, TO ALTER THIS DOCUMENT IN ANY WAY. IF ALTERED THE ALTERING PERSON SHALL COMPLY WITH THE REQUIREMENTS OF NEW YORK EDUCATION LAW SECTION 7209.2

DATE: 6/30/2023
DRAWN BY: ERNST J.
SCALE: AS SHOWN
REVIEWED BY:
PROJECT NO.: 21-2343
FILE: C-104-PROPOSED UTILITIES.dwg

HESNOR ENGINEERING, P.C. 1 PARK PLACE, KINGSTON, NEW YORK 12401 WWW.HESNOR.COM

KEYSTONE ASSOCIATES ARCHITECTS, PLLC 3 PARK PLACE, KINGSTON, NEW YORK 12401 WWW.KEYSTONE.COM

DELAWARE ENGINEERING, D.P.C. 465 MAIN STREET, MONTICELLO, NEW YORK 12701 WWW.DELAWAREENGINEERING.COM

STATE OF NEW YORK ABLEN F. AMADO 085255-1 LICENSED PROFESSIONAL ENGINEER

REVISIONS

NO.	DATE	DESCRIPTION

PORT EWEN FIRE DEPARTMENT
ULSTER COUNTY, NY

PROPOSED UTILITES

BID PLANS

SHEET: C-104