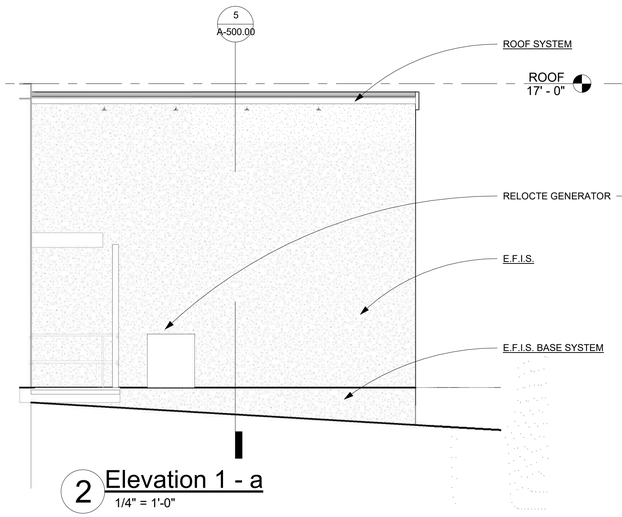

2 Elevation 1 - a
1/4" = 1'-0"

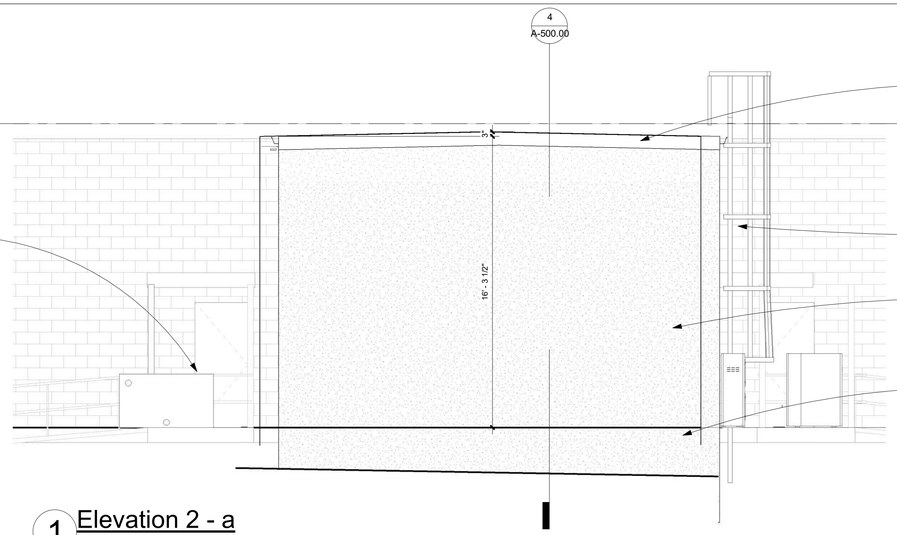

1 Elevation 2 - a
1/4" = 1'-0"

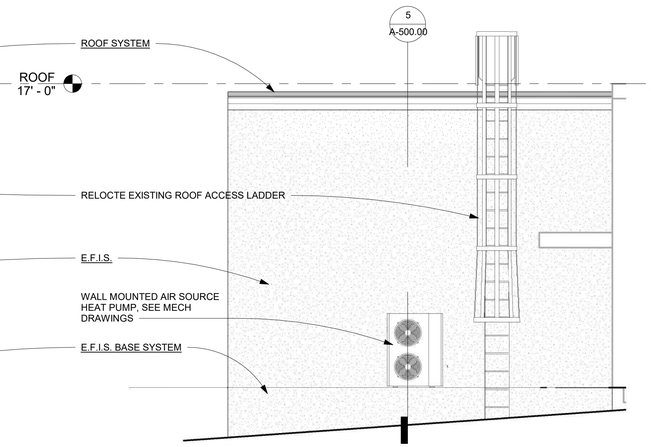

3 Elevation 3 - a
1/4" = 1'-0"

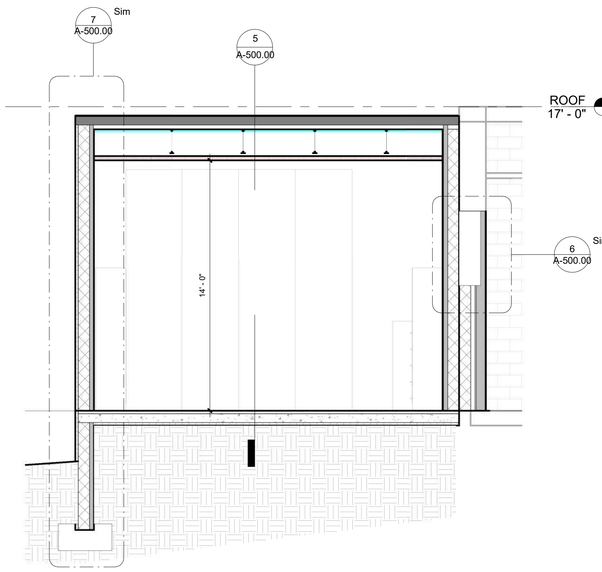

4 SECTION 1
1/4" = 1'-0"

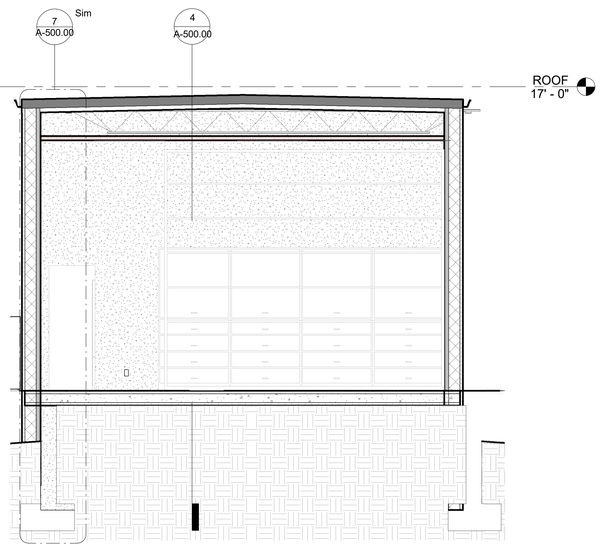

5 SECTION 2
1/4" = 1'-0"

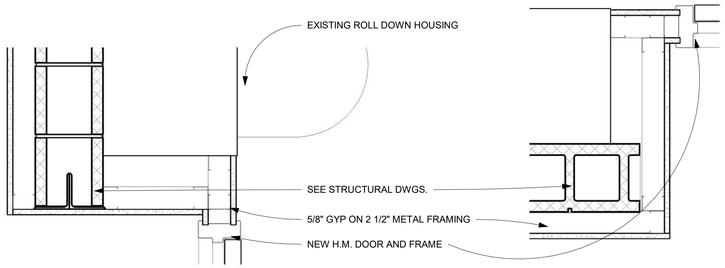

6 DOOR HEAD
1 1/2" = 1'-0"

8 DOOR JAMB2
1 1/2" = 1'-0"

ROOF SYSTEM:
- E.P.D.M
- PROTECTION BOARD
- TAPERED INSULATION (2" MIN)
- **R12**
- METAL DECK & JOISTS (SEE STRUCTURAL DRAWINGS)

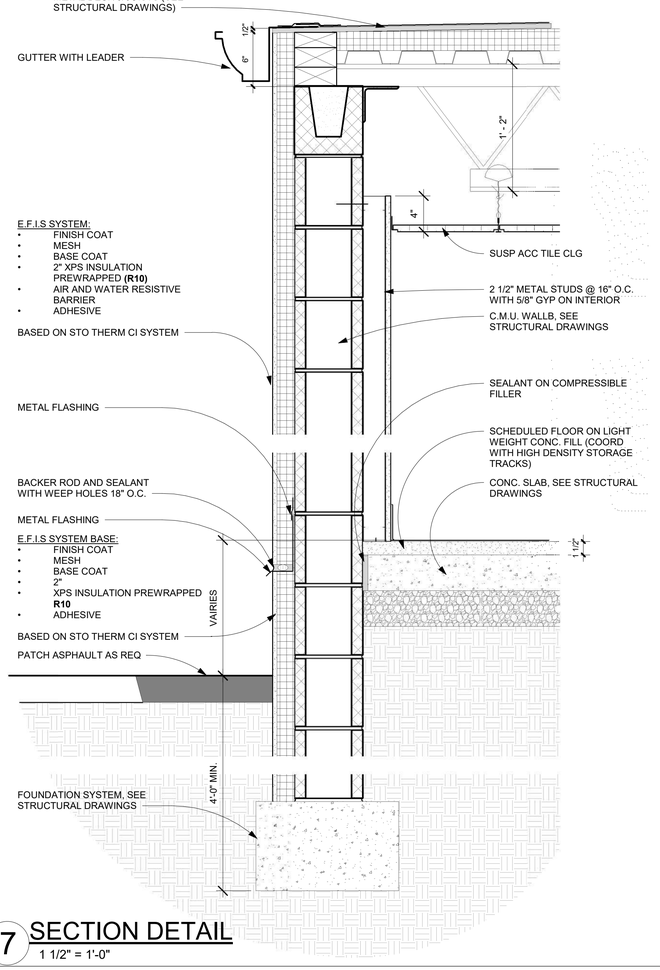

7 SECTION DETAIL
1 1/2" = 1'-0"

Berg+Moss Architects
BMA
BERG + MOSS ARCHITECTS PC
THE BEACON BUILDING
473 MAIN STREET No. 1
BEACON, NY 12508
T: 845 831 1318
INFO@BERGMOSS.COM

STRUCTURAL/ CIVIL ENGINEERS
COLLIERS ENGINEERING & DESIGN
555 Hudson Valley Ave, Ste 101
New Windsor, NY 12553

MECHANICAL ENGINEERS
LEGACY ENGINEERS
1001 Avenue of the Americas, 20th Floor
New York, NY 10018

© 2014 Berg + Moss Architects, PC

No.	Description	Date
1	ISSUED FOR BID	11/3/23

THESE CAD FILES MAY NOT BE USED, DUPLICATED, MODIFIED OR CHANGED IN ANY MANNER WITHOUT THE WRITTEN CONSENT OF BERG + MOSS ARCHITECTS PC. THE USER AND ITS AGENTS WILL BE LIABLE FOR ANY UNAUTHORIZED USE, DUPLICATION, MODIFICATION OR CHANGE.

SPRING VALLEY POLICE LOCKER UPGRADES

DRAWING TITLE
ELEVATIONS, DETALS

DRAWING NO.
A-500.00

SEAL & SIGNATURE

ISSUE DATE:	9-27-23
SCALE:	As indicated
DWG BY:	Author
CHK BY:	Checker

JOB NUMBER
-