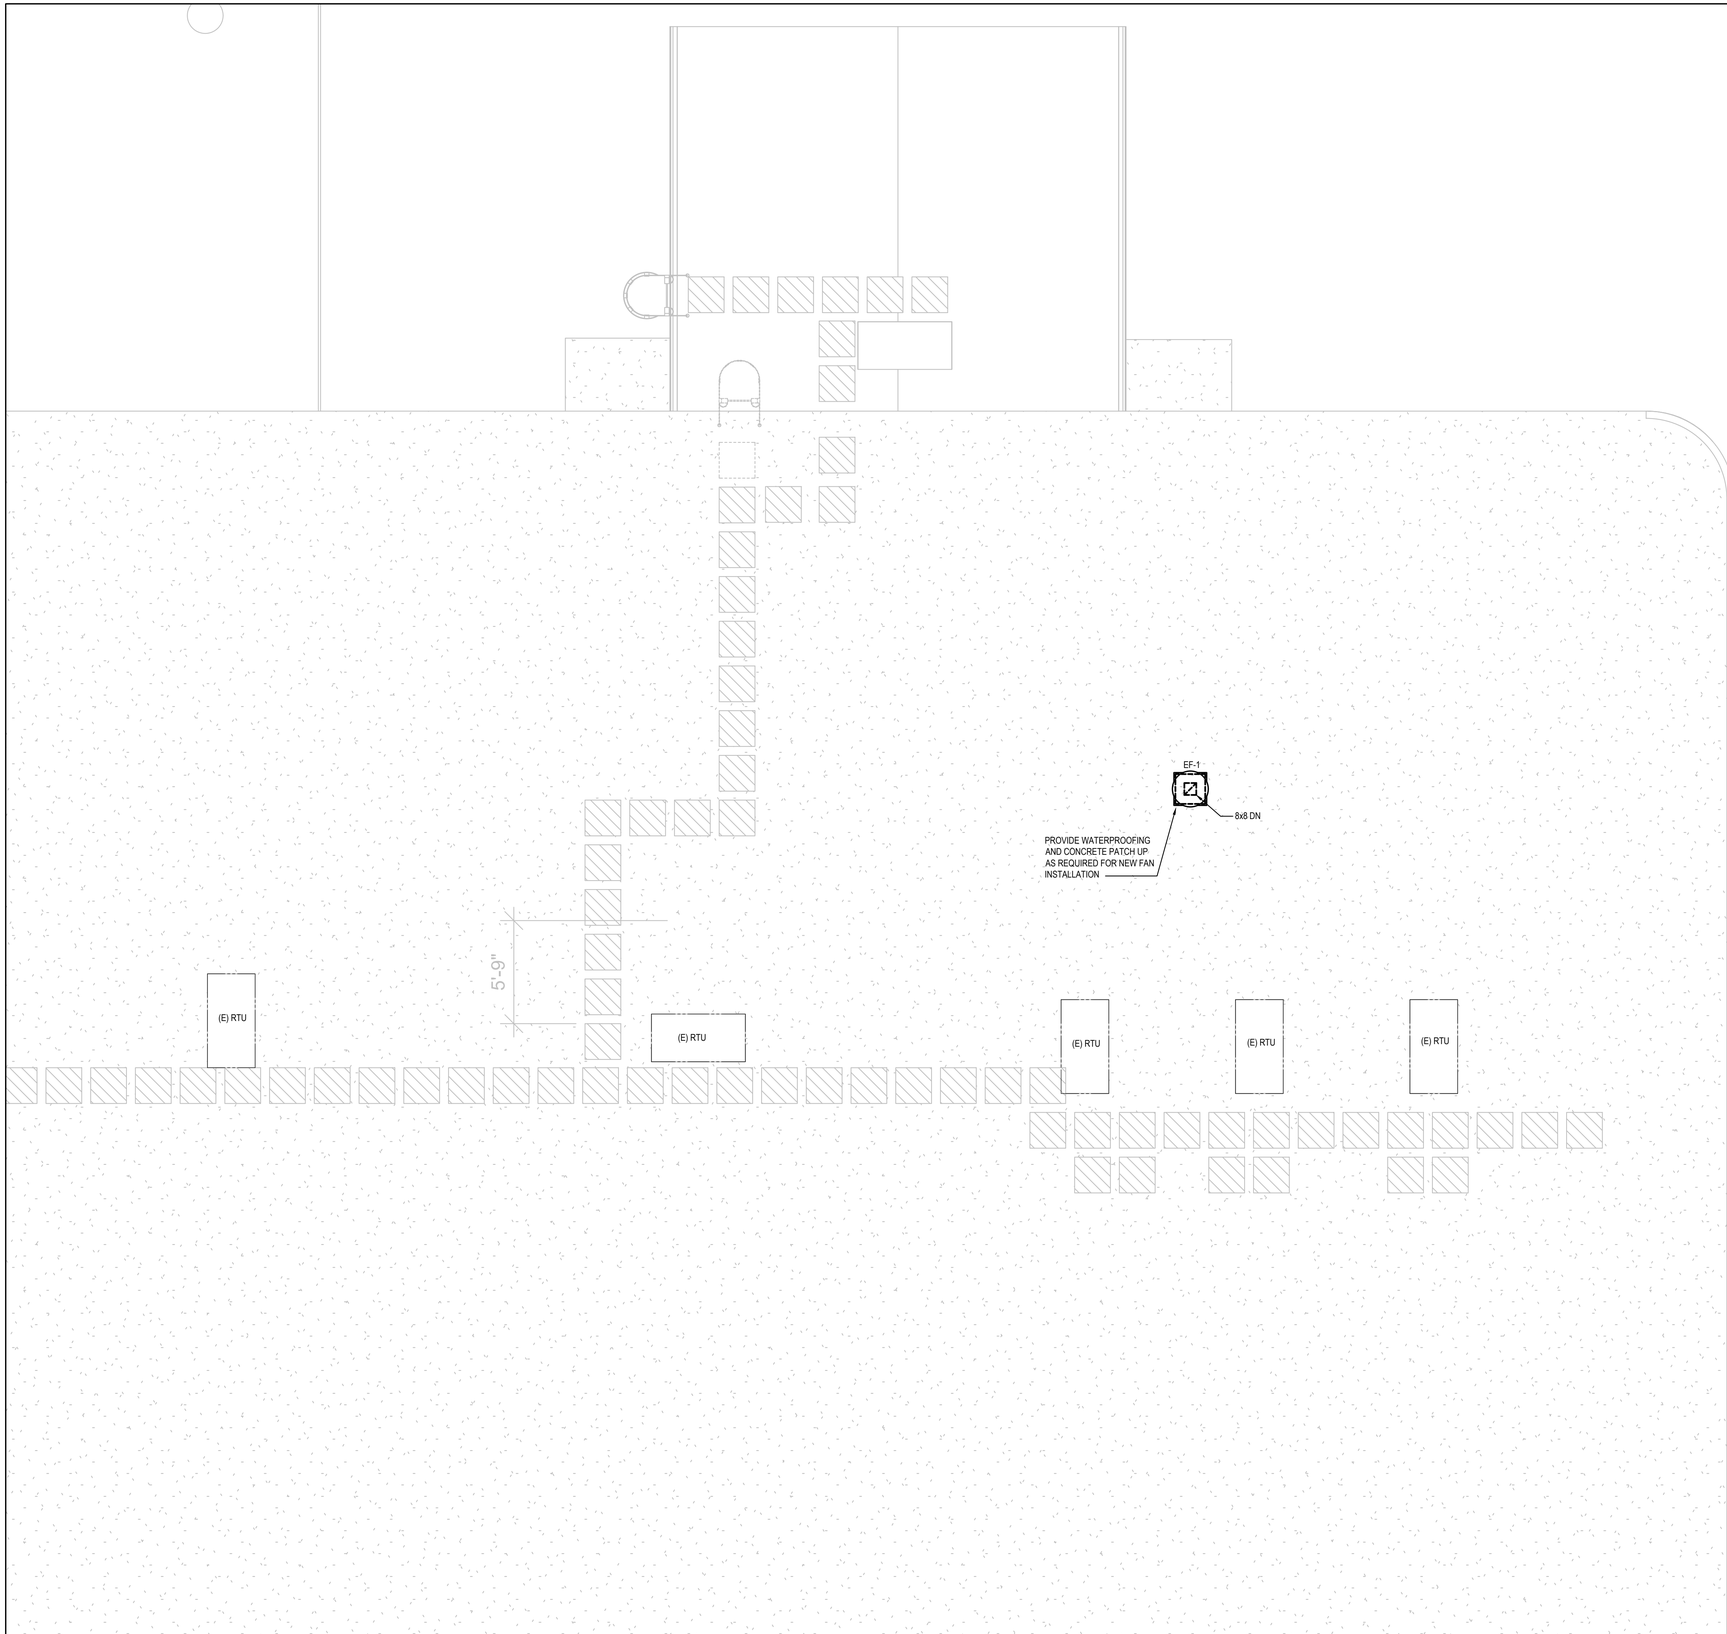

DRAWING NOTES:

1. COORDINATE INSTALLATION OF NEW ROOF CURB-MOUNTED EXHAUST FAN WITH ARCHITECT AND STRUCTURAL ENGINEER.

Berg+Moss Architects
BMA

BERG + MOSS ARCHITECTS PC
THE BEACON BUILDING
473 MAIN STREET No. 1
BEACON, NY 12508
T: 845 831 1318
INFO@BERGMOSS.COM

STRUCTURAL/ CIVIL ENGINEERS
Colliers
COLLIERS ENGINEERING & DESIGN
555 Hudson Valley Ave, Ste 101
New Windsor, NY 12553

MECHANICAL ENGINEERS
LEGACY ENGINEERS
498 Seventh Avenue, 17th Floor South
New York, NY 10018

No.	Description	Date
1	ISSUED FOR BID	11/03/23

SPRING VALLEY VILLAGE

SPRING VALLEY POLICE LOCKER UPGRADES

DRAWING TITLE
MECHANICAL ROOF PLAN - DUCTWORK

DRAWING NO.
M-201.00

SEAL & SIGNATURE

ISSUE DATE: 9-27-23
SCALE: NTS
DWG BY: DWN
CHK BY: CHECK

JOB NUMBER
23025-00