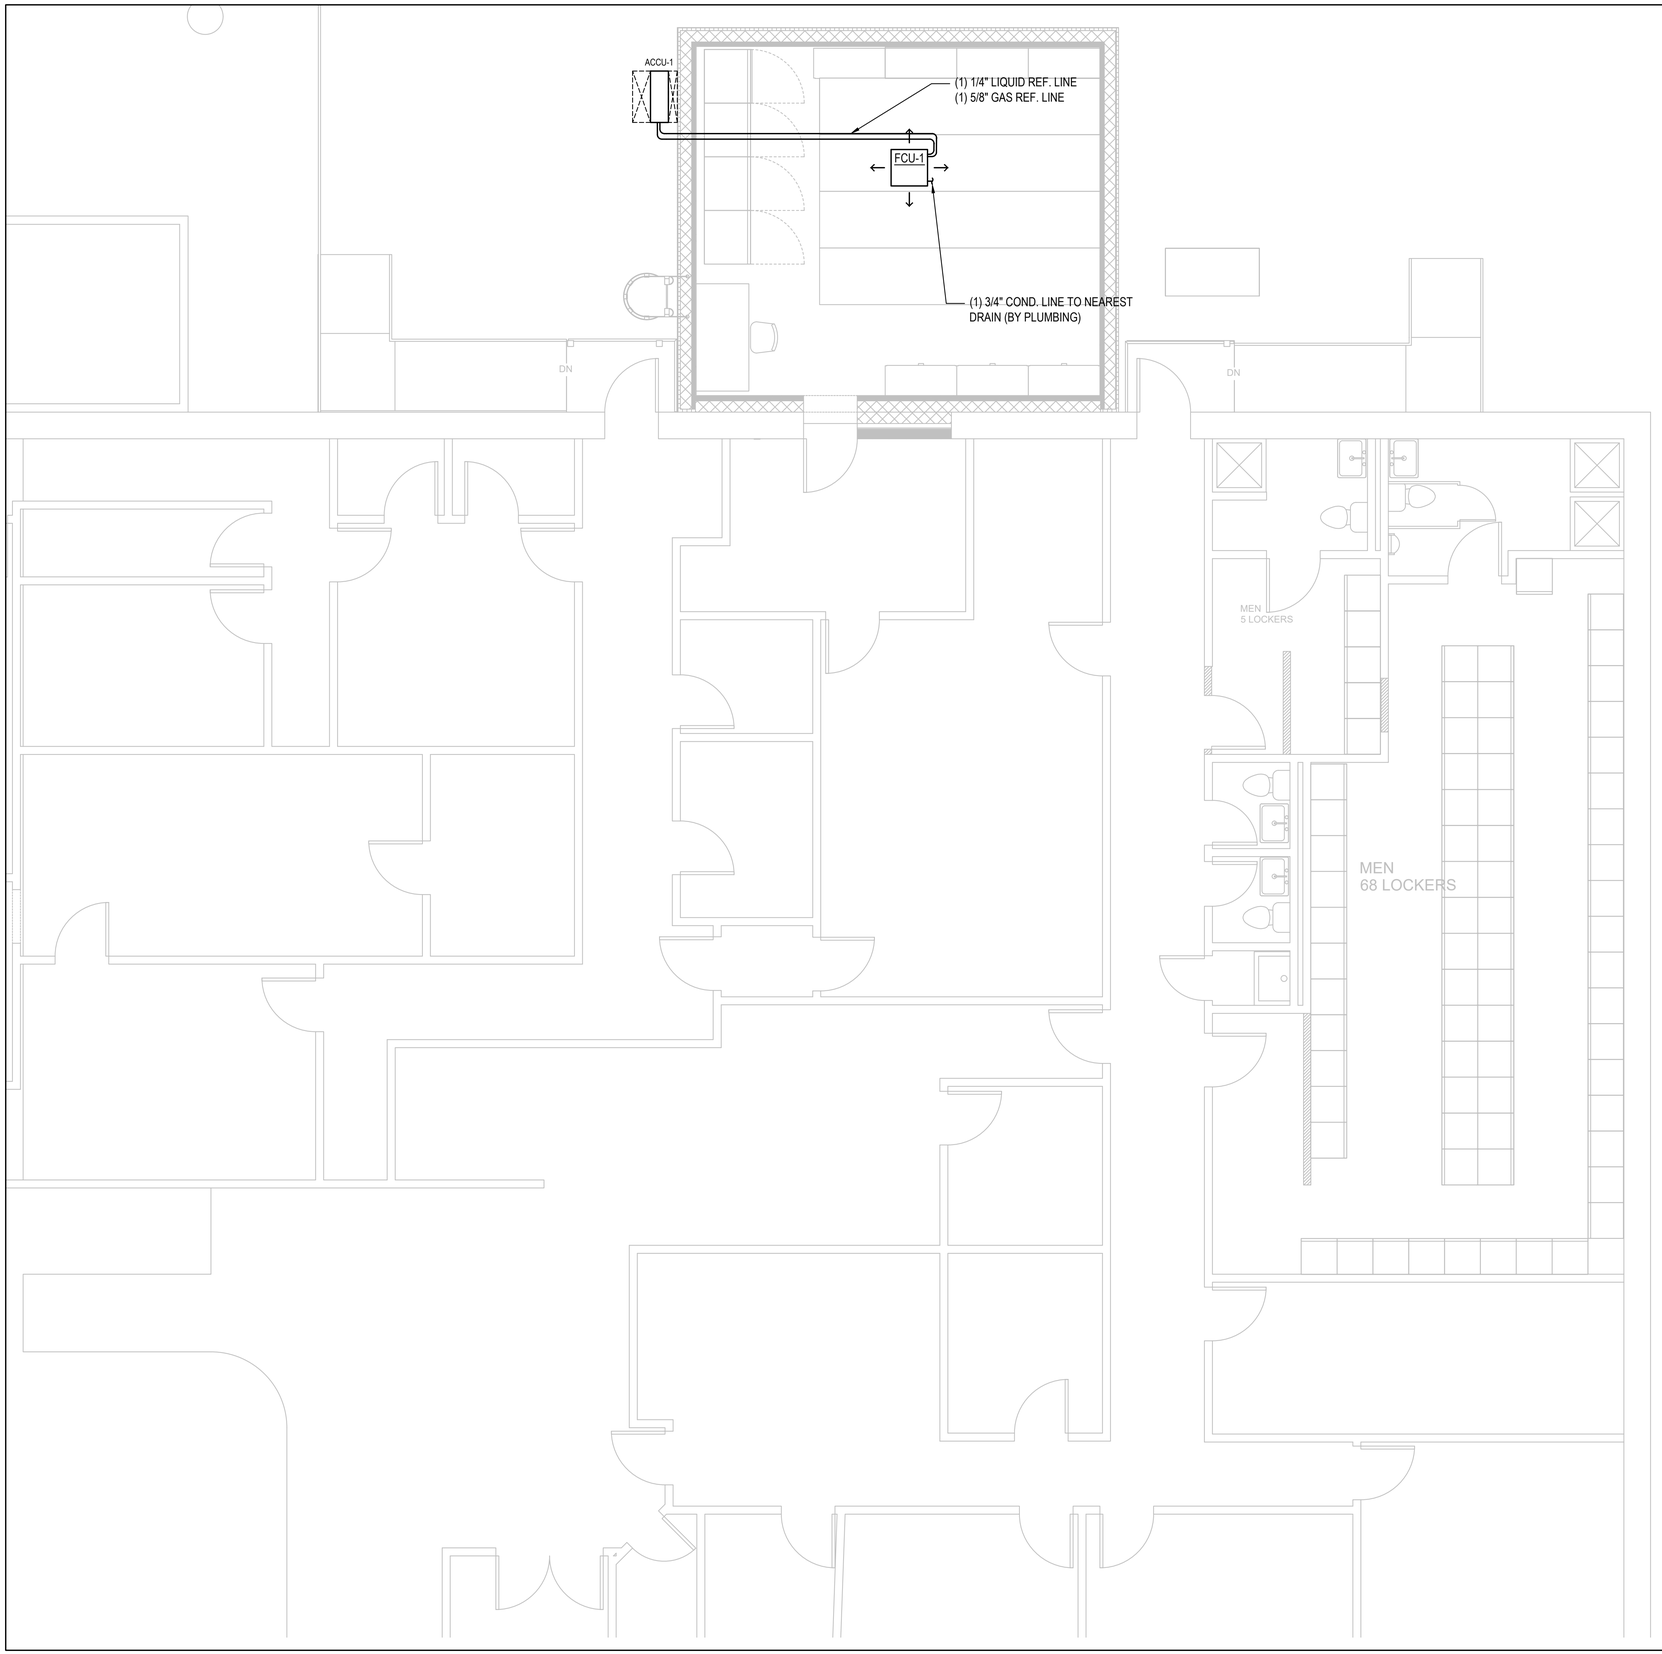

DRAWING NOTES:

1. ALL AND ANY REFRIGERANT PIPING IN PUBLIC AREAS SHALL BE INSTALLED BEHIND A 2 HOUR RATED ENCLOSURE.
2. ALL REFRIGERANT PIPING SIZES ARE INDICATIVE. MECHANICAL CONTRACTOR TO CONFIRM FINAL PIPE DIAMETERS IN FIELD. ALL REFRIGERANT PIPING SHALL BE INSTALLED PER MANUFACTURER'S REQUIREMENTS AND RECOMMENDATIONS.
3. ALL REFRIGERANT AND CONDENSATE PIPING INCLUDING PIPE INSULATION SHALL BE PAINTED. MECHANICAL CONTRACTOR TO COORDINATE WITH ARCHITECT.
4. XXXXXXXXXXXXX

Berg+Moss Architects
BMA

BERG + MOSS ARCHITECTS PC
THE BEACON BUILDING
473 MAIN STREET No. 1
BEACON, NY 12508
T: 845 831 1318
INFO@BERGMOSS.COM

STRUCTURAL/ CIVIL ENGINEERS
COLLIERS ENGINEERING & DESIGN
555 Hudson Valley Ave, Ste 101
New Windsor, NY 12553

MECHANICAL ENGINEERS
LEGACY ENGINEERS
498 Seventh Avenue, 17th Floor South
New York, NY 10018

No.	Description	Date
1	ISSUED FOR BID	11/03/23

SPRING VALLEY VILLAGE

SPRING VALLEY POLICE LOCKER UPGRADES

DRAWING TITLE
MECHANICAL 1ST FLOOR PLAN - PIPING

DRAWING NO.
M-300.00

SEAL & SIGNATURE

ISSUE DATE:	9-27-23
SCALE:	NTS
DWG BY:	DWN
CHK BY:	CHECK

JOB NUMBER
23025-00