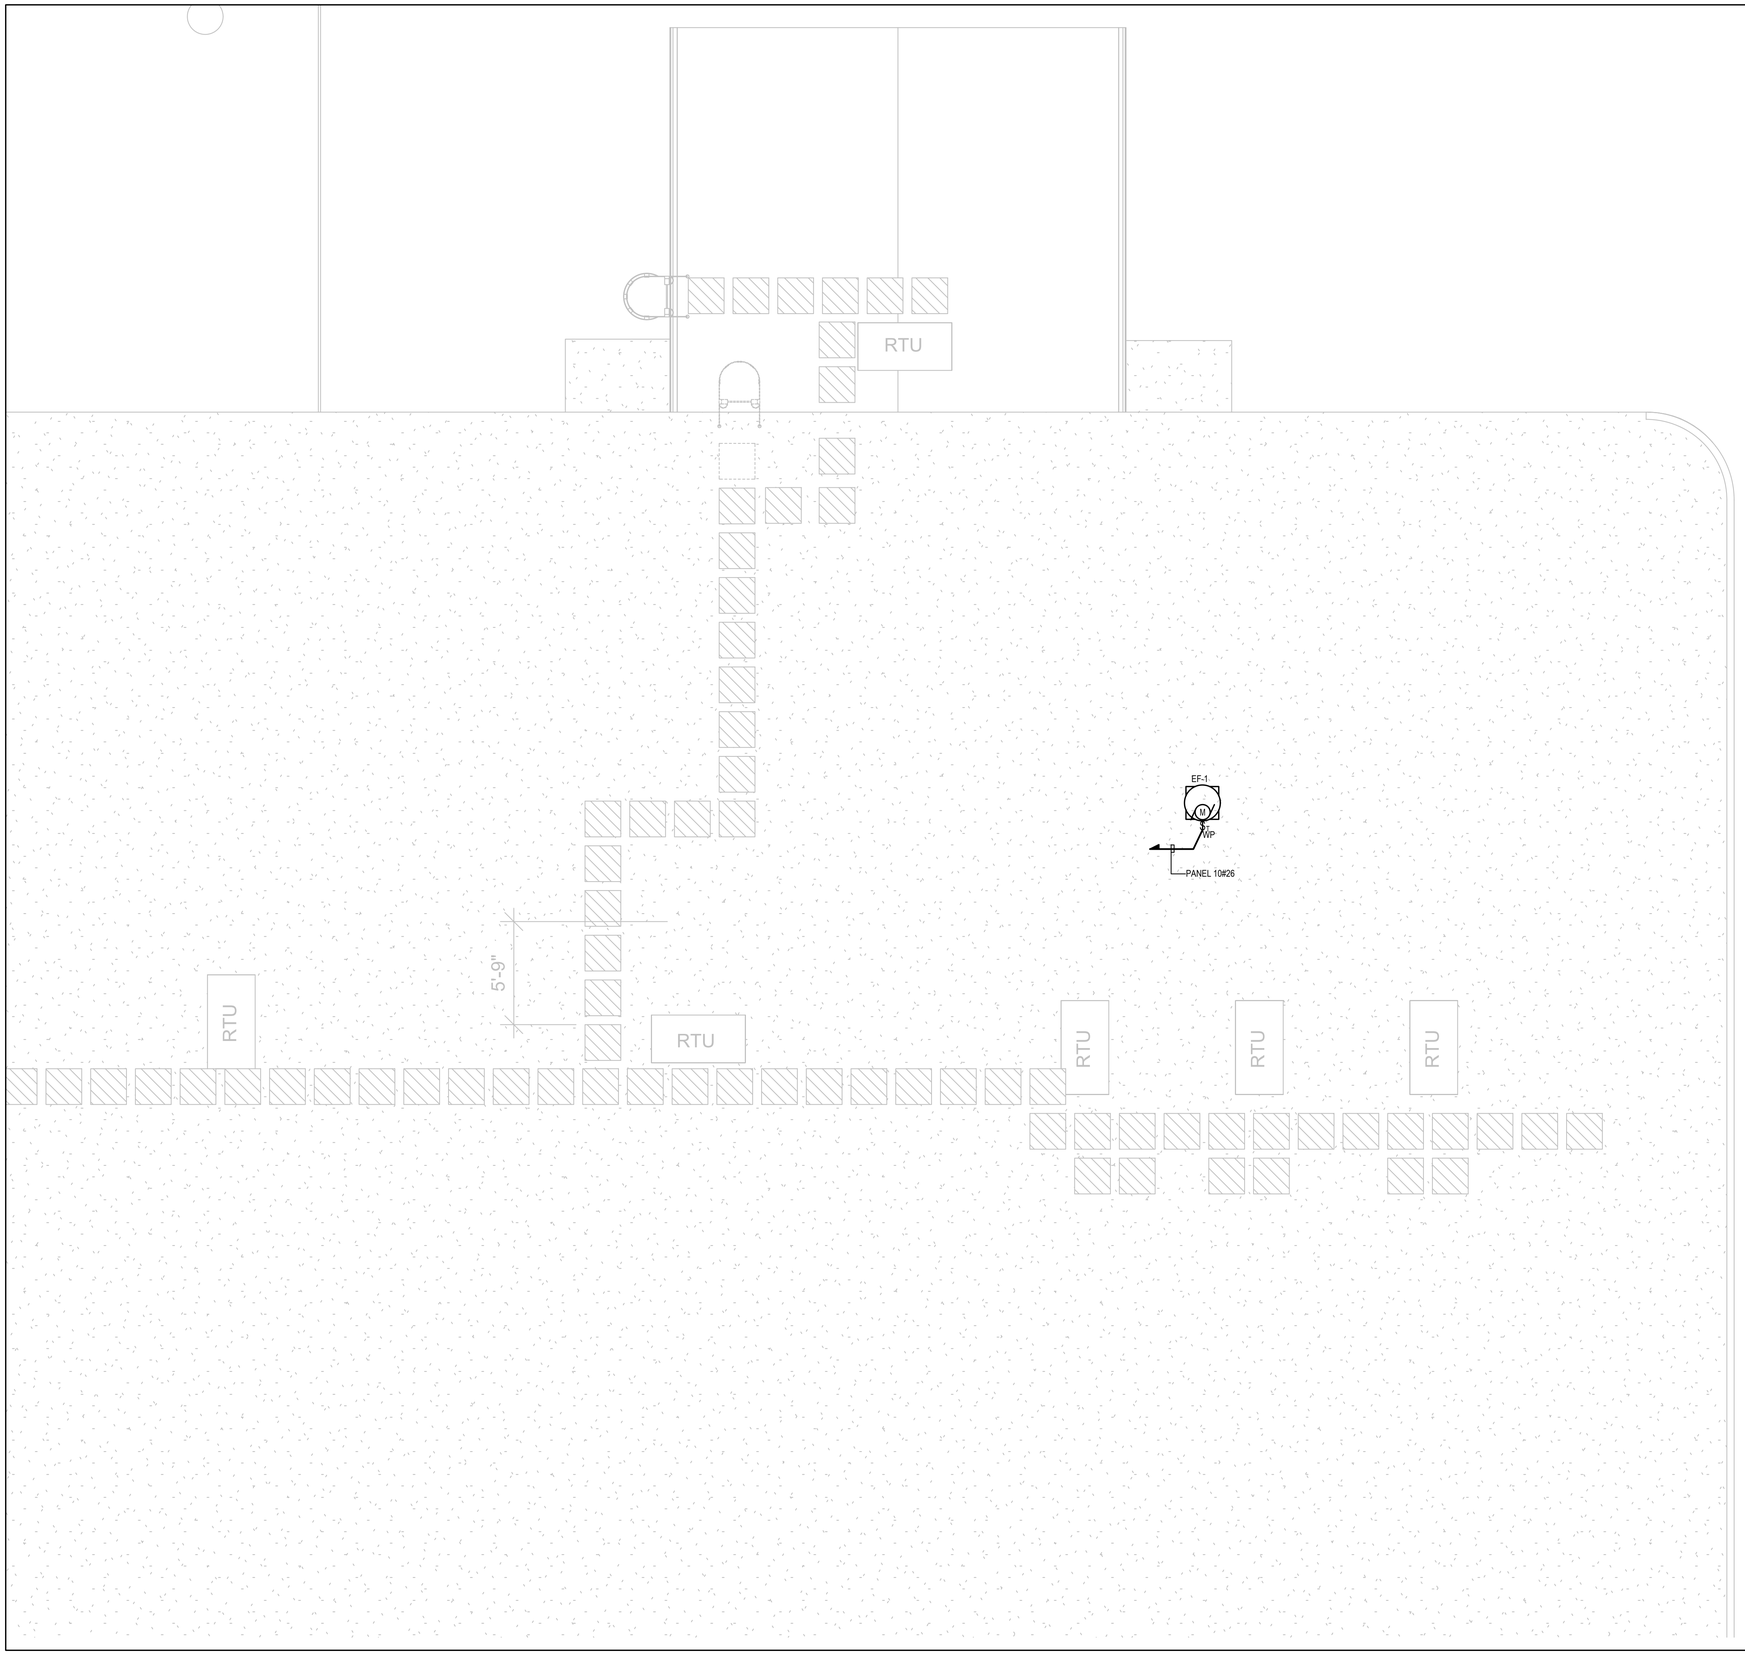

DRAWING NOTES:

1. REFER TO DRAWING E-000.00 FOR GENERAL NOTES, ABBREVIATIONS, SYMBOL LIST ETC.
2. FOR EXACT LOCATIONS OF ALL MECHANICAL EQUIPMENT, REFER TO HVAC, PLUMBING, AND SPRINKLER DRAWINGS.
3. ALL WORK SHALL COMPLY WITH THE BASE BUILDING STANDARDS AND ELECTRICAL SPECIFICATIONS. CONTRACTOR SHALL COMPLY WITH THE WIRING REQUIREMENTS OF THE 2011 NEW YORK CITY ELECTRICAL CODE , TABLE 310.15(B)(2)(a) FOR ADJUSTMENT FACTORS ASSOCIATED WITH MORE THAN THREE CURRENT CARRYING CONDUCTORS IN A RACEWAY.

KEY NOTES:

1 XXXXXXXXXXXXX
XXXXXXXXXXXXX

Berg+Moss Architects
BMA

BERG + MOSS ARCHITECTS PC
THE BEACON BUILDING
473 MAIN STREET No. 1
BEACON, NY 12508
T: 845 831 1318
INFO@BERGMOSS.COM

STRUCTURAL/ CIVIL ENGINEERS
Colliers
COLLIERS ENGINEERING & DESIGN
555 Hudson Valley Ave, Ste 101
New Windsor, NY 12553

MECHANICAL ENGINEERS
LEGACY ENGINEERS
498 Seventh Avenue, 17th Floor South
New York, NY 10018

No.	Description	Date
1	ISSUED FOR BID	11/03/23

SPRING VALLEY VILLAGE

SPRING VALLEY POLICE LOCKER UPGRADES

DRAWING TITLE
ELECTRICAL ROOF PLAN - POWER

DRAWING NO.
E-301.00

SEAL & SIGNATURE

ISSUE DATE: 9-27-23
SCALE: NTS
DWG BY: DWN
CHK BY: CHECK

JOB NUMBER
23025-00