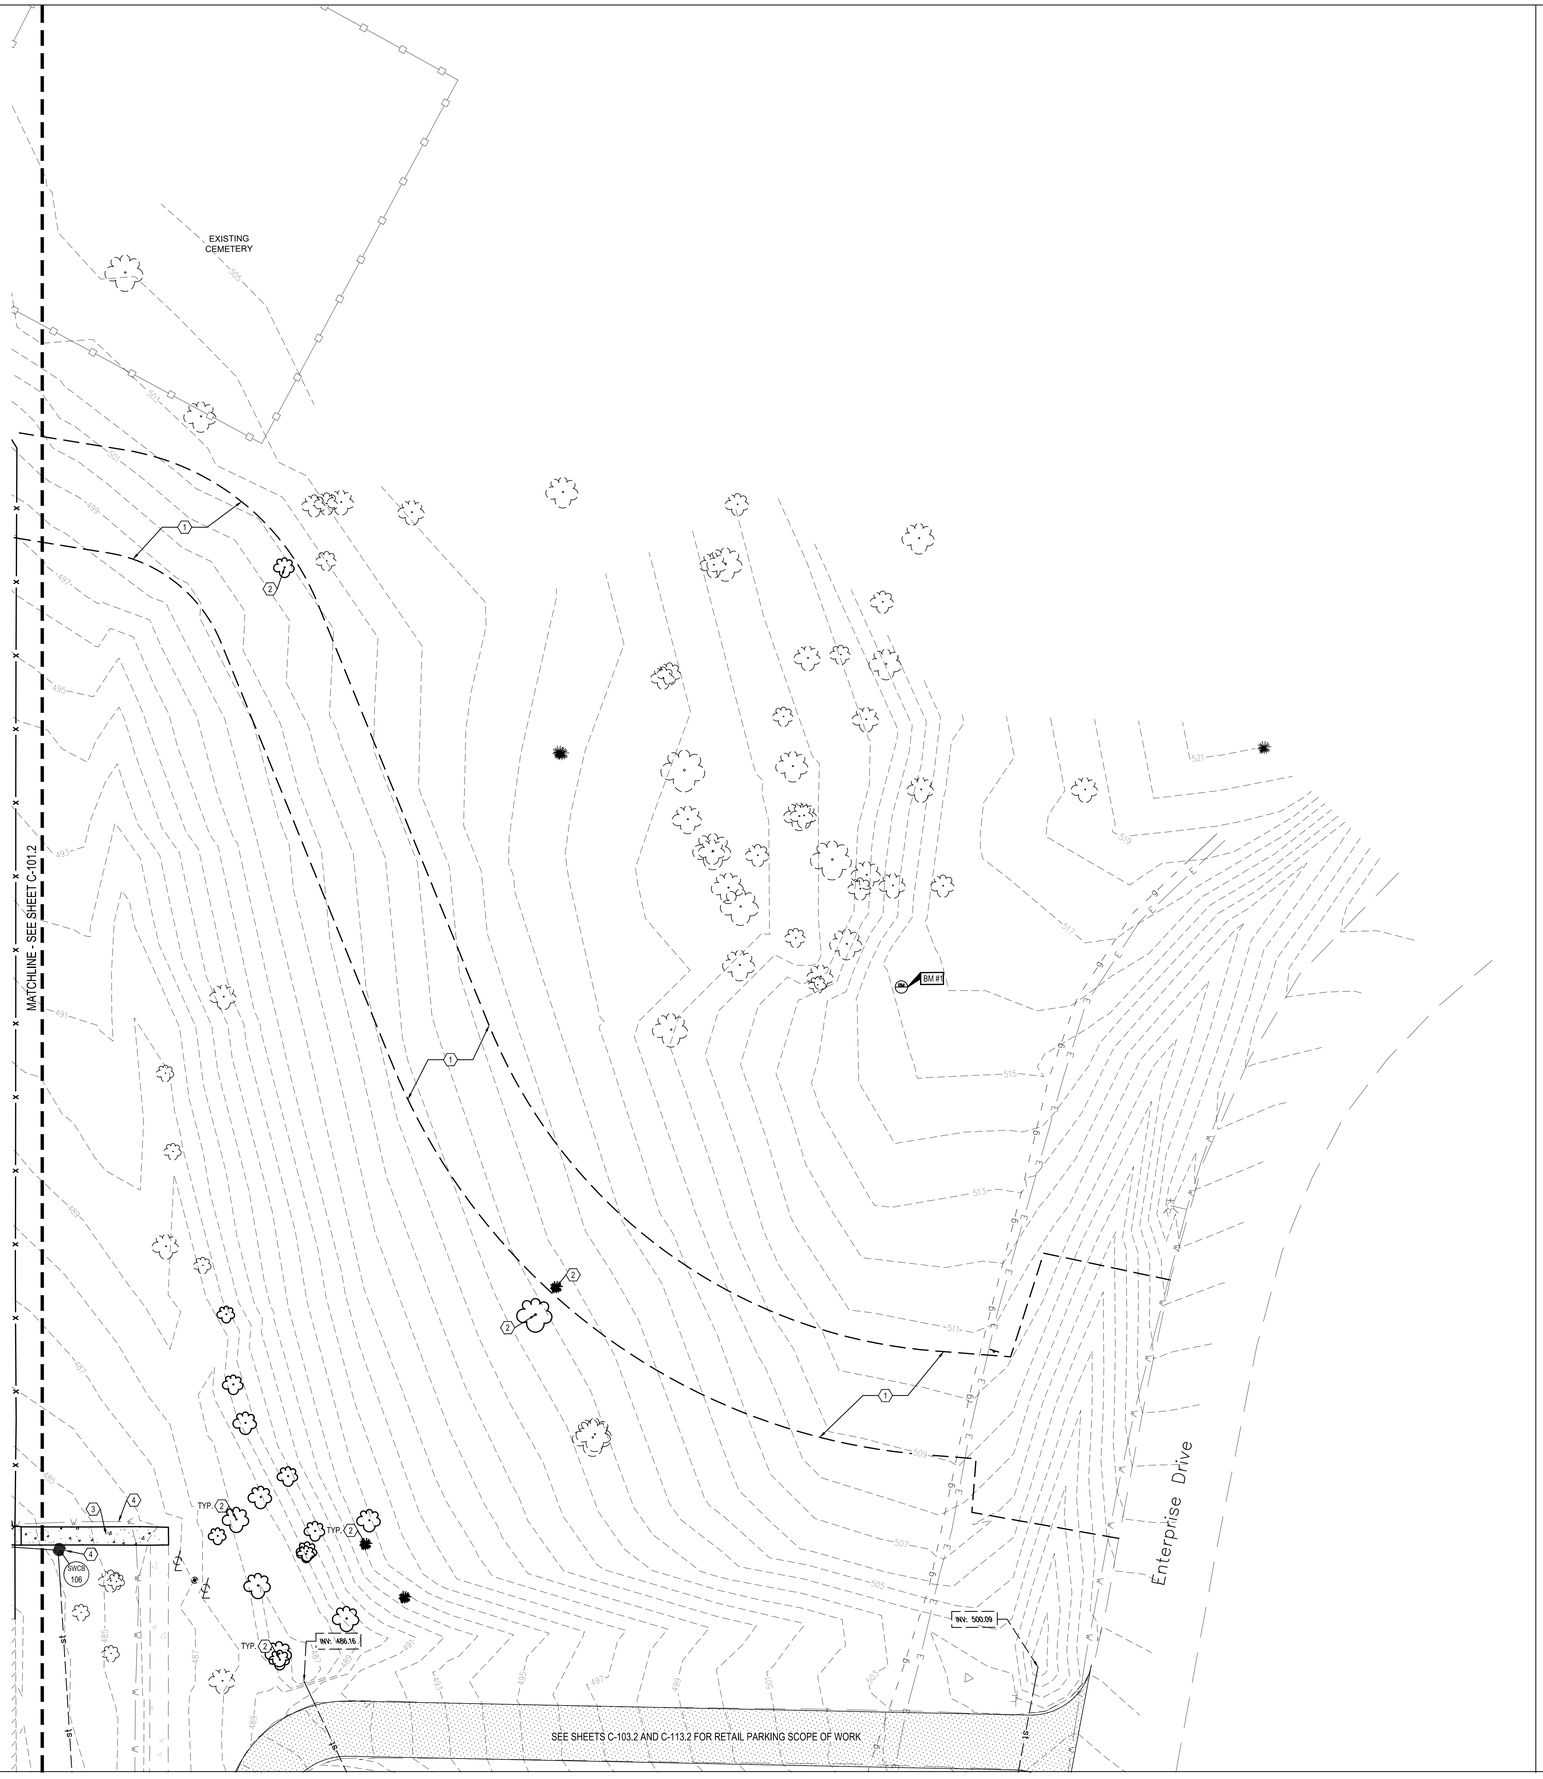

N

0 10 20 40

1"=20'
Horizontal Scale in Feet

DEMOLITION NOTE:

ALL EXISTING SITE AND SURROUNDING FEATURES SUCH AS UTILITIES, PAVEMENT, CURB, LANDSCAPING, ETC. SHALL REMAIN AND BE PROTECTED THROUGHOUT CONSTRUCTION UNLESS NOTED OTHERWISE, OR ARE REQUIRED TO BE MODIFIED OR REMOVED FOR THE INSTALLATION OF PROPOSED IMPROVEMENTS. ALL DISTURBED FEATURES SHALL BE RESTORED OR RELOCATED AS REQUIRED TO THE SATISFACTION OF THE OWNER. CONTRACTOR SHALL REPAIR/REPLACE ANY SURROUNDING FEATURES DAMAGED AS A RESULT OF CONSTRUCTION ACTIVITIES AT NO ADDITIONAL COST AND TO THE SATISFACTION OF THE OWNER.

PLAN KEYNOTES (#)

1. EXISTING LANDSCAPING (INCLUDING BUSHES, TREES, ETC.) TO BE REMOVED WITHIN LIMITS OF PROPOSED DRIVE.
2. EXISTING LANDSCAPING (INCLUDING BUSHES, TREES, ETC.) TO BE REMOVED.
3. EXISTING CONCRETE WALK TO BE REMOVED TO THE NEXT NEAREST JOINT.
4. EXISTING UTILITY TO REMAIN AND BE PROTECTED.

LEGEND

(SEE SHEET C-001.2 FOR GENERAL LEGEND)

(#) DEMOLITION KEYNOTE

STORM SEWER CLEANING:

CONTRACTOR SHALL JET ALL STORM SEWERS FREE OF DEBRIS AND TELEVISE AFTER JETTED. VIDEO SHALL BE DELIVERED TO THE CONSTRUCTION MANAGER FOR THEIR REVIEW. CM TO REVIEW AND DETERMINE IF ANY RUNS OF SEWER ARE DAMAGED OR FAILING AND MAKE RECOMMENDATIONS FOR REPAIR.

BENCHMARKS:

UPDATE ELEVATION TIE-IN OR BASIS OF BEARING.

BENCHMARK #1 – SET SPIKE FLUSH WITH THE GROUND WITNESSED BY 3 WOODEN STAKES ELEVATION=515.58

BENCHMARK#2 – SET IRON ROD WITH A PLASTIC I.D. CAP FLUSH WITH THE GROUND ELEVATION=480.82

GPD Engineering and Architecture Professional Corporation
520 SOUTH MAIN STREET, SUITE 2531
AKRON, OH 44311
330.572.2100 FAX: 330.572.2101

@Copyright 2006-2009, United States Postal Service

NOT FOR CONSTRUCTION

PROJECT MANAGER	DESIGNER
DL	JC

JOB NO. 2022359.04

USPS - MID-HUDSON, NY
39 GOVERNOR DRIVE
NEWBURGH, NY 12550

UNITED STATES POSTAL SERVICE
Facilities, 4301 wilson blvd, suite 300, arlington, va 22203-1861

DEMOLITION PLAN

C-102.2

Scale: NTS
Project: USPS - MID-HUDSON, NY
USPS File Number: 355306-G02

Date: 02/23/2023
Revisions: 100% OWNER RE-REVIEW