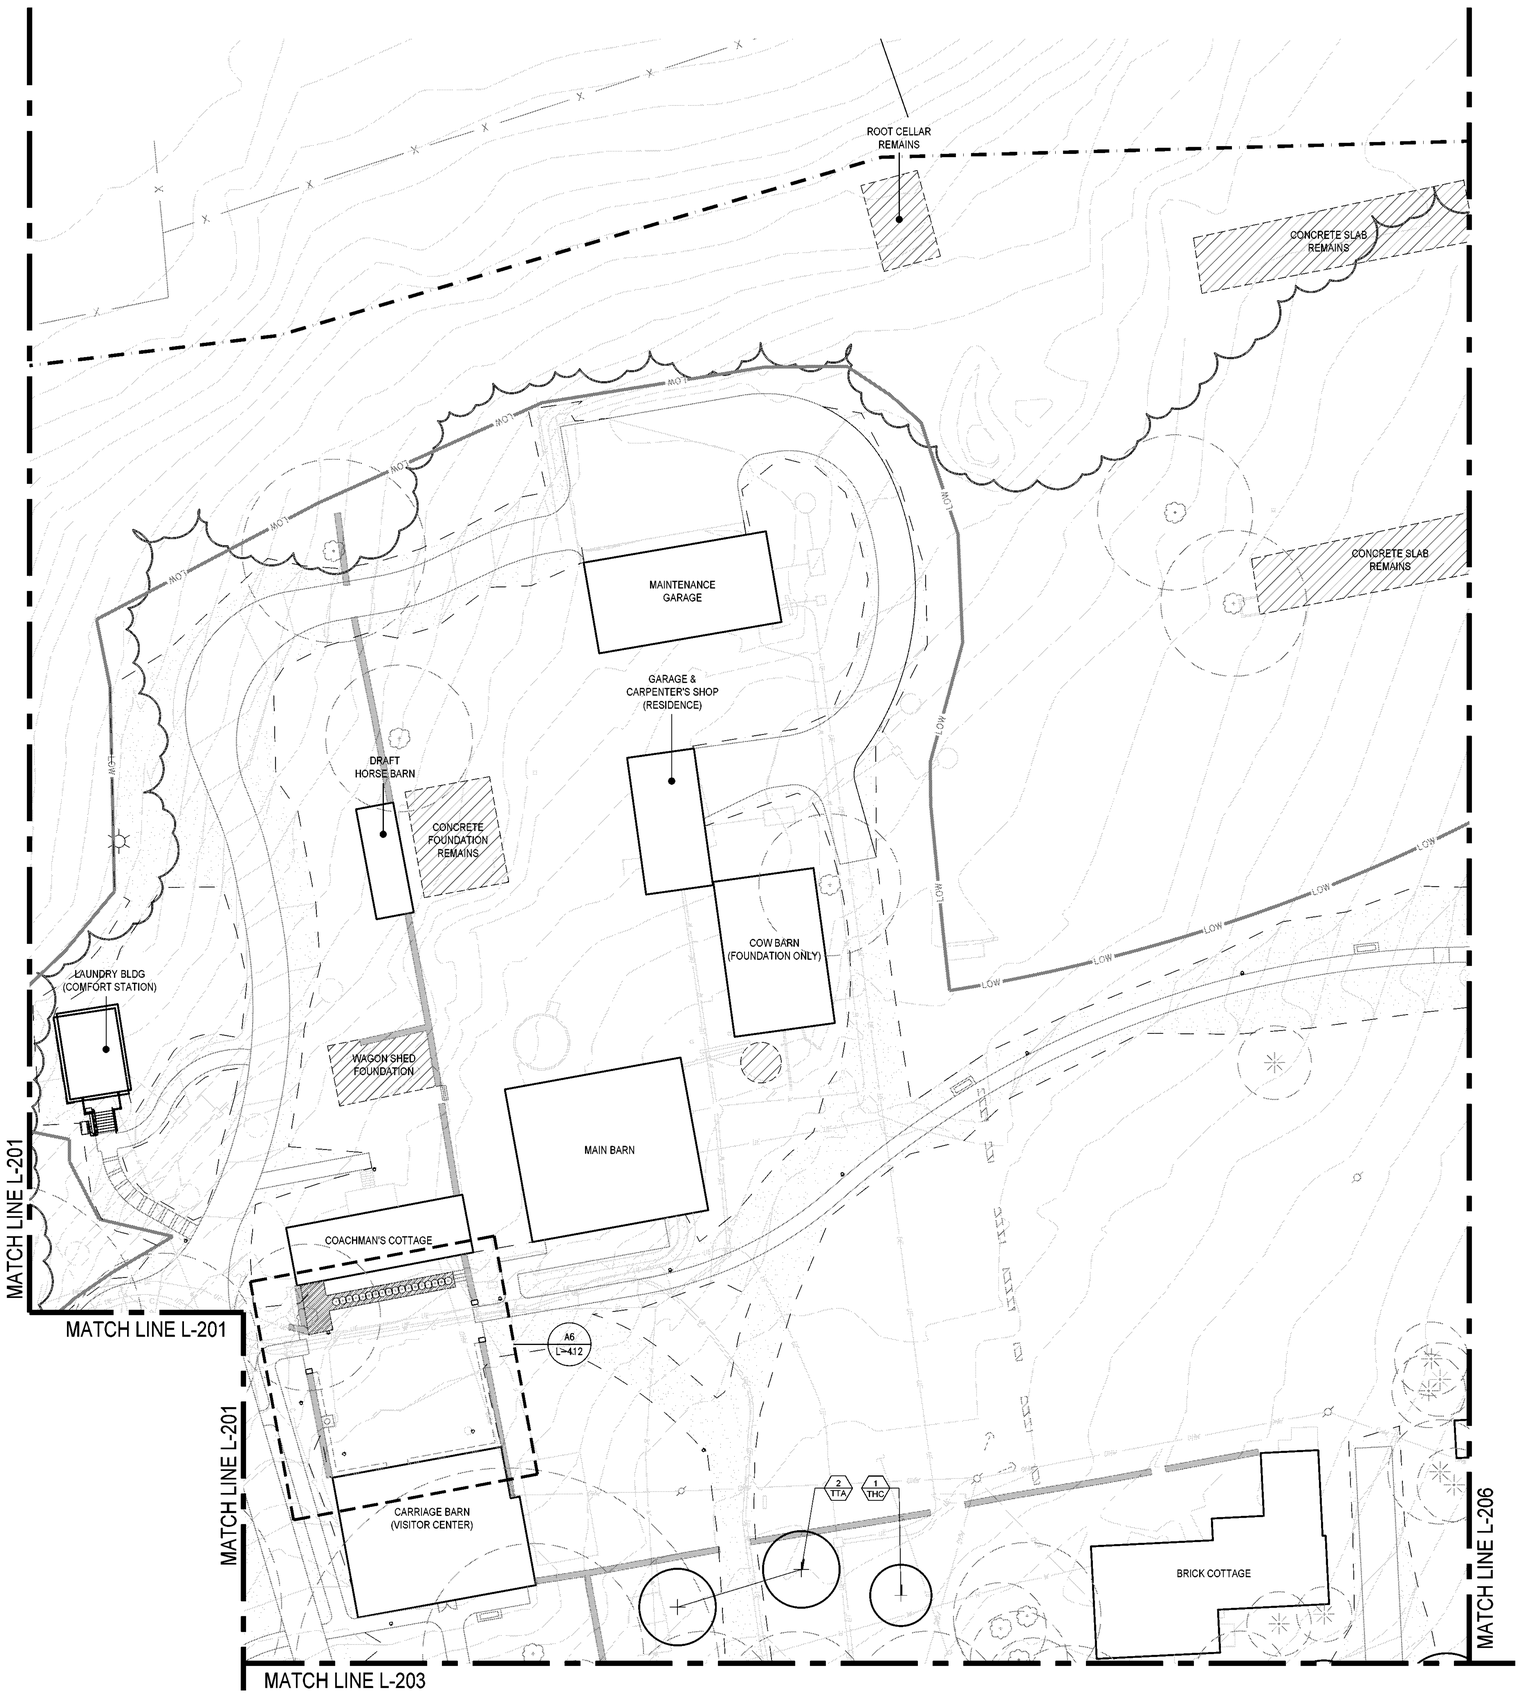

LINETYPES AND EXISTING SITE FEATURES

- LIMIT OF WORK
- GRAVEL ROAD / PATH
- APPROX. PARK BOUNDARY
- FENCELINE
- STONE WALL
- TREE PROTECTION FENCE
- LIMIT OF WOODLAND
- WETLAND
- STRUCTURAL FOUNDATION / REMAINS
- EXISTING DECIDUOUS TREE SYMBOL / CRITICAL ROOT ZONE (CRZ)
- EXISTING EVERGREEN TREE SYMBOL / CRITICAL ROOT ZONE (CRZ)

PROPOSED PLANTING LEGEND

- DECIDUOUS TREE
- MULTI-STEM UNDERSTORY TREE
- EVERGREEN TREE
- SHRUB PLANTINGS
- PERENNIAL/GROUNDCOVER
- MEADOW SEED MIX
- BIORETENTION SEED MIX
- LAWN RESTORATION

NOTE: SEE SHEET L-002 FOR PLANT SCHEDULE AND SHEET L-602 FOR PLANT DETAILS

NORTH

0' 10' 20' 40'
Scale: 1"=20'

New York State Parks, Recreation and Historic Preservation

Gouvernor Kathy Hochul | Commissioner Pro Tempore Randy Simons

IT IS A VIOLATION OF STATE EDUCATION LAW FOR ANY PERSON, UNLESS UNDER THE DIRECTION OF A LICENSED ARCHITECT/ENGINEER TO ALTER THIS DOCUMENT IN ANYWAY. ALTERATIONS MUST HAVE THE SEAL AFFIXED ALONG WITH A DESCRIPTION OF THE ALTERATIONS, DATE AND ARCHITECT'S/ENGINEER'S SIGNATURE. COPYRIGHT © 2015

Architectural Consultant
BEYER BLINDER BELLE ARCHITECTS & PLANNERS
520 BROADWAY, 20TH FLOOR, NEW YORK, NY 10271

Structural Consultant
THORNTON TOMASETTI
520 BROADWAY, 15TH FLOOR, NEW YORK, NY 10271

MEP / FP / IT Consultant
LANDMARKS FACILITIES GROUP
232 EAST AVENUE, NORWALK, CT 06855

Civil Consultant
CHA CONSULTING, INC.
575 BROADWAY, SUITE 301, ALBANY, NY 12207

Landscape Consultant
RHODESIDE HARWELL LANDSCAPE ARCHITECTURE
247 WEST 38TH STREET, SUITE 1201, NEW YORK, NY 10018

Lighting Consultant
HLB LIGHTING
34 EAST 32ND STREET, 11TH FLOOR, NEW YORK, NY 10016

Signage Consultant
LVCK - A BEYER BLINDER BELLE STUDIO
520 BROADWAY, 20TH FLOOR, NEW YORK, NY 10271

NYS OPRHP Taconic Region
9 Old Post Rd, PO Box 308
Staatsburg, NY 12580
(845) 889 - 4100

Regional Director: Linda Cooper
Capital District Manager: Garrett Jobson

Project Title:
John Jay Homestead Site And Building Enhancements

Project Location:
Katonah
NY 10536

Key Plan

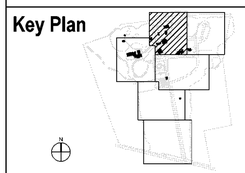

REVISIONS

Rev No	Description	Date:
1	SCHEMATIC DESIGN SUBMISSION	10/2/2023
2	DESIGN DEVELOPMENT SUBMISSION	1/31/2024
3	PROGRESS CD SUBMISSION	4/10/2024
4	PROGRESS CD SUBMISSION	5/22/2024

Drawn By:
Design By
Checked By:
Approved By:
DATE 04/10/24

Seal and Signature

Sheet Title
PLANTING PLAN

Drawing Number
L-202

Project Number: D006292

Sheet: of 367