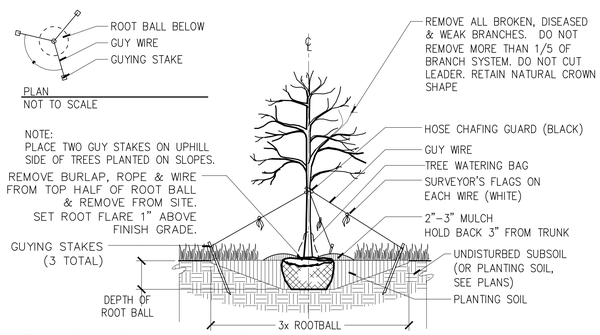

1 DECIDUOUS TREE PLANTING DETAIL
NTS

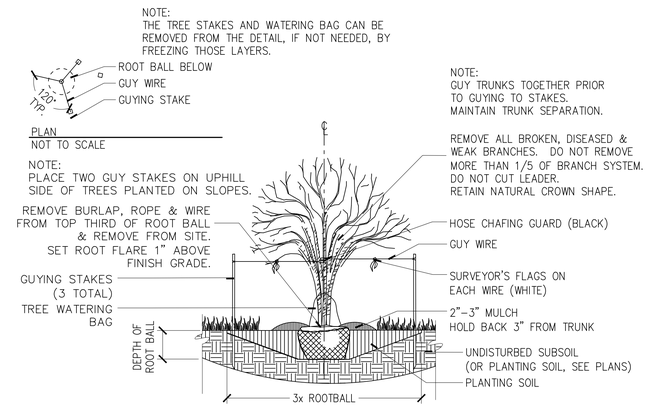

3 MULTI-STEM TREE PLANTING DETAIL
NTS

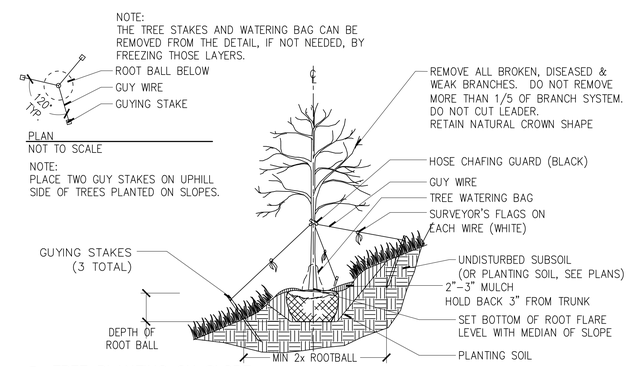

4 TREE PLANTING ON SLOPE
NTS

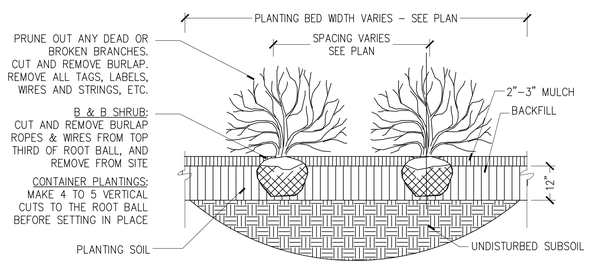

5 SHRUB PLANTING DETAIL
NTS

NOTES:
1. NO MULCH SHOULD BE APPLIED AROUND ANY HERBACEOUS PLANTS IN SEEDED AREAS.
2. INSTALL IN LOOSE INTERCONNECTING DRIFTS AT THE SPACING AND LOCATIONS AS SHOWN ON THE DRAWINGS.
3. PLANTS SHALL NOT BE PLANTED IN AN EVEN GRID OR UNIFORM PATTERN.
4. NO MORE THAN 5 PLANTS OF THE SAME SPECIES SHALL BE PLANTED ADJACENT TO ONE ANOTHER.

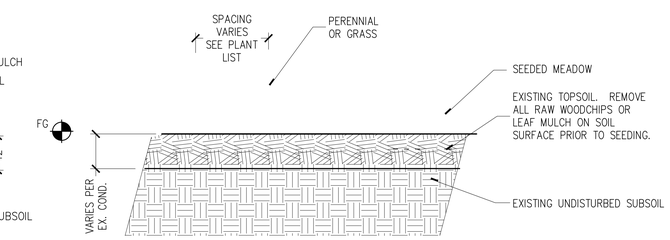

6 MEADOW PLANTING AND SOIL PREPARATION
1-1/2"=1'

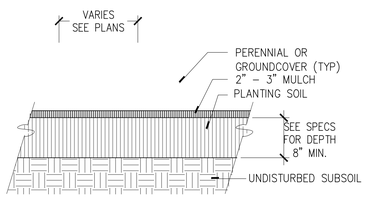

7 GROUNDCOVER AND PERENNIAL PLANTING DETAIL
N.T.S.

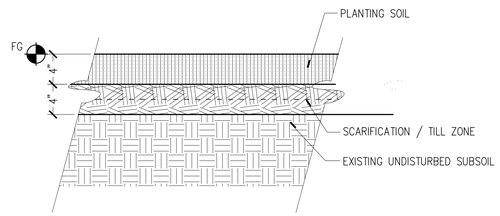

8 TURFGRASS PLANTING AND SOIL PREPARATION
1-1/2"=1'

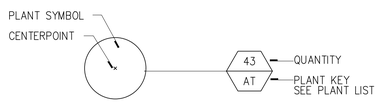

9 PLANT KEY REFERENCE
N.T.S.

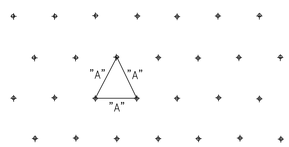

"A" REPRESENTS ON-CENTER PLANT SPACING, REFER TO PLANT LIST

INSTALL ALL SHRUBS AND GROUNDCOVERS USING TRIANGULAR SPACING UNLESS OTHERWISE SPECIFIED.

10 PLANT SPACING LAYOUT
NTS

New York State Parks, Recreation and Historic Preservation

Gouvernor Kathy Hochul | Commissioner Pro Tempore Randy Simons

IT IS A VIOLATION OF STATE EDUCATION LAW FOR ANY PERSON, UNLESS UNDER THE DIRECTION OF A LICENSED ARCHITECT/ENGINEER TO ALTER THIS DOCUMENT IN ANYWAY. ALTERATIONS MUST HAVE THE SEAL AFFIXED ALONG WITH A DESCRIPTION OF THE ALTERATIONS, DATE AND ARCHITECT'S/ENGINEER'S SIGNATURE. COPYRIGHT © 2015

Architectural Consultant
BEYER BLINDER BELLE ARCHITECTS & PLANNERS
120 BROADWAY, 20TH FLOOR, NEW YORK, NY 10271

Structural Consultant
THORNTON TOMASETTI
120 BROADWAY, 15TH FLOOR, NEW YORK, NY 10271

MEP / FP / IT Consultant
LANDMARKS FACILITIES GROUP
252 EAST AVENUE, NORWALK, CT 06855

Civil Consultant
CHA CONSULTING, INC.
575 BROADWAY, SUITE 301, ALBANY, NY 12207

Landscape Consultant
RHODESIDE HARWELL LANDSCAPE ARCHITECTURE
247 WEST 36TH STREET, SUITE 1201, NEW YORK, NY 10018

Lighting Consultant
HLB LIGHTING
38 EAST 32ND STREET, 11TH FLOOR, NEW YORK, NY 10016

Signage Consultant
LVCK - A BEYER BLINDER BELLE STUDIO
120 BROADWAY, 20TH FLOOR, NEW YORK, NY 10271

NYS OPRHP Taconic Region
9 Old Post Rd, PO Box 308
Staatsburg, NY 12580
(845) 889 - 4100

Regional Director: Linda Cooper
Capital District Manager: Garrett Jobson

Project Title:
John Jay Homestead Site And Building Enhancements

Project Location:
Katonah
NY 10536

Key Plan

REVISIONS

Rev No	Description	Date:
1	SCHEMATIC DESIGN SUBMISSION	10/2/2023
2	DESIGN DEVELOPMENT SUBMISSION	1/31/2024
3	PROGRESS CD SUBMISSION	4/10/2024
4	PROGRESS CD SUBMISSION	5/22/2024

Drawn By:
Design By
Checked By:
Approved By:
DATE 04/10/24

Seal and Signature

Sheet Title
PLANTING DETAILS

Drawing Number
L-602

Project Number: D006292
Sheet: of 367