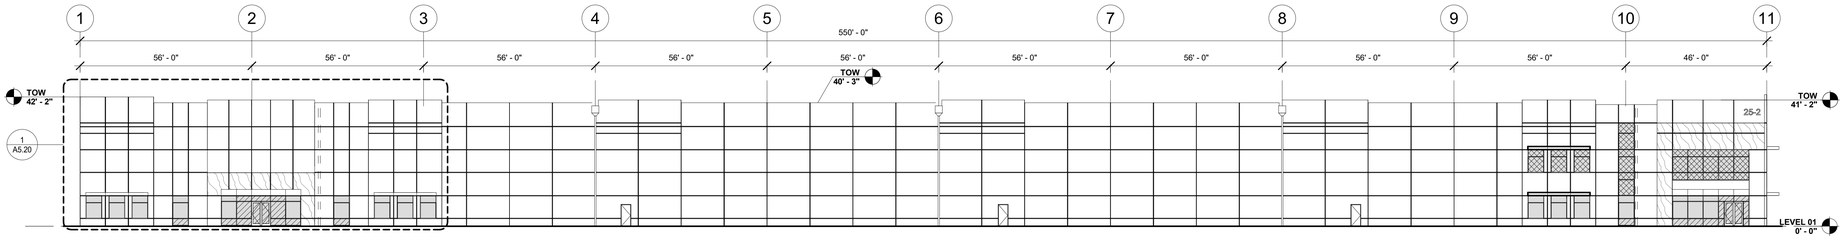

1"=20'

0 10' 20' 40' 100'

SOUTH ELEVATION 1

SCALE: 1" = 20'-0"

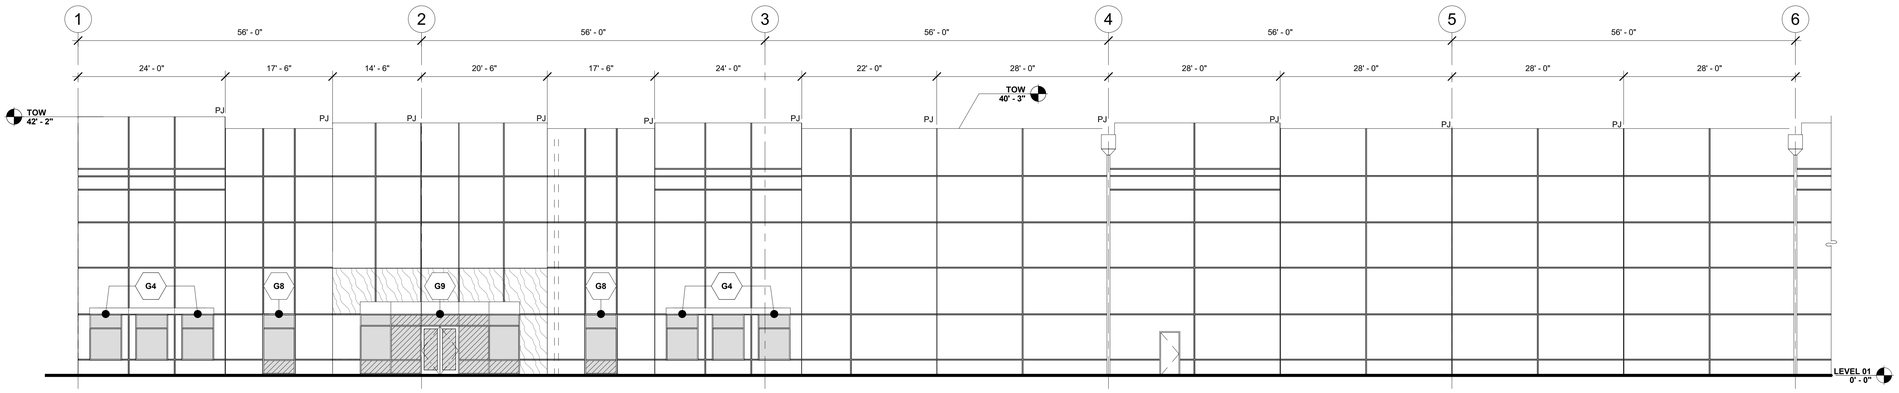

1"=10'

0 5' 10' 20' 50'

PARTIAL SOUTH ELEVATION - A 2

SCALE: 1" = 10'-0"

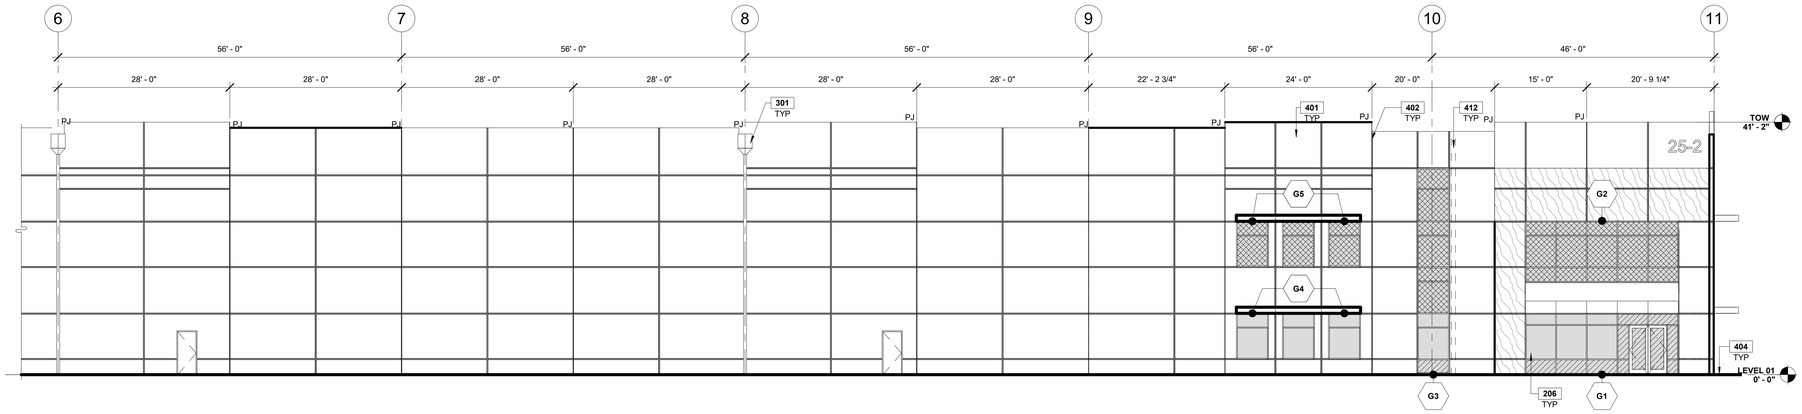

1"=10'

0 5' 10' 20' 50'

PARTIAL SOUTH ELEVATION - B 3

SCALE: 1" = 10'-0"

SHEET NOTES

206 ALUMINIUM STOREFRONT SYSTEM.
301 EXTERIOR ROOF DRAIN, SCUPPER, AND DOWNSPOUT, SEE PLUMBING DRAWINGS.
401 CONCRETE PANEL PAINTED WITH MEDIUM TEXTURE PAINT.
402 CONCRETE PANEL JOINT, SEE PANEL DRAWINGS.
404 FINISH GRADE VARIES, SEE CIVIL DRAWINGS.
412 LINE OF INTERIOR ROOF DRAIN LEADER BEYOND.

GLAZING LEGEND

GL-01 - INSULATED GLAZING UNIT
1 INCH THICK WITH 1/4" THICK CLEAR LITES AND LOW-E COATING
(SEE ENERGY CALCULATIONS FOR REQUIREMENTS)
[ENSURE ENERGY CALCULATIONS INCLUDE SHGC AND VT VALUES]

GL-02 - TEMPERED SAFETY GLAZING
TYPE GL-01 WITH TEMPERED SAFETY GLAZING

A **GLAZING TYPE TAG**

ELEVATION NOTES

1. TOW = TOP OF CONCRETE + 1-1/2" BLOCKING
2. EXTERIOR SIDE OF CONCRETE PANELS SHALL RECEIVE THE FOLLOWING:
   - ONE (1) COAT PRIMER AND ONE (1) COAT MEDIUM TEXTURE PAINT
   - WARRANTY: 10 YEARS
3. EXTERIOR HOLLOW METAL DOORS AND FRAMES SHALL BE FACTORY PRIMED AND RECEIVE TWO (2) COATS ALKYD SEMI-GLOSS PAINT.
4. DOWNSPOUT GUARDS SHALL RECEIVE TWO (2) COATS ALKYD SEMI-GLOSS PAINT.
5. COPINGS, SCUPPER BOXES, AND DOWNSPOUTS SHALL BE PAINTED TO MATCH ADJACENT WALL COLOR.

DESIGNER / BUILDER
ARCO DESIGN/BUILD
44 SOUTH BROADWAY, SUITE 1003
WHITE PLAINS, NY 10601
P: 914.821.5535 F: 914.306.6010

ADB | DESIGN SERVICES

PROJECT TITLE
ROCKLAND LOGISTICS CENTER BLDG 2
25 OLD MILL RD. SUFFERN, NY 10901

OWNER
BROOKFIELD PROPERTIES
1 MEADOWLANDS PLAZA SUITE 802
EAST RUTHERFORD, NJ 07073

ARCHITECT
ADB / DESIGN SERVICES LLC
44 SOUTH BROADWAY, SUITE 1003
WHITE PLAINS, NY 10601

CIVIL ENGINEER
DYNAMIC ENGINEERING CONSULTANTS
1904 MAIN STREET
LAKE COMO, NJ 07719

STRUCTURAL ENGINEER
ADB STRUCTURAL ENGINEERING
325 S. ALABAMA ST, SUITE 200
INDIANAPOLIS, IN 46204

MECHANICAL ENGINEER
NATIONAL DESIGN BUILD SERVICES
11840 BORMAN DRIVE
MARYLAND HEIGHTS, MO 63146

ELECTRICAL ENGINEER
FXB ENGINEERING
5 CHRISTY DRIVE, SUITE 307
CHADDS FORD, PA 19317

PLUMBING ENGINEER
MCCARTHY ENGINEERING
2500 E HIGH STREET, SUITE 630
POTTSTOWN, PA 19464

FIRE PROTECTION ENGINEER
S.A. COMUNALE
2900 NEWPARK DRIVE
BARBERTON, OH 44203

SEAL

JOSEPH V. DIGIORGIO | NY: 042948

KEY PLAN

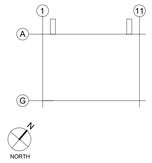

SUBMITTALS

NO.	DATE	DESCRIPTION
	02.09.2024	ISSUE FOR PERMIT

PROJECT NO. AS397-22 | NY154
DRAWN BY DG

SHEET TITLE
BUILDING ELEVATIONS

SHEET NO.
A4.11

PRINTED ON:CH D (36" x 42") 09/20/2024 8:24:39 AM