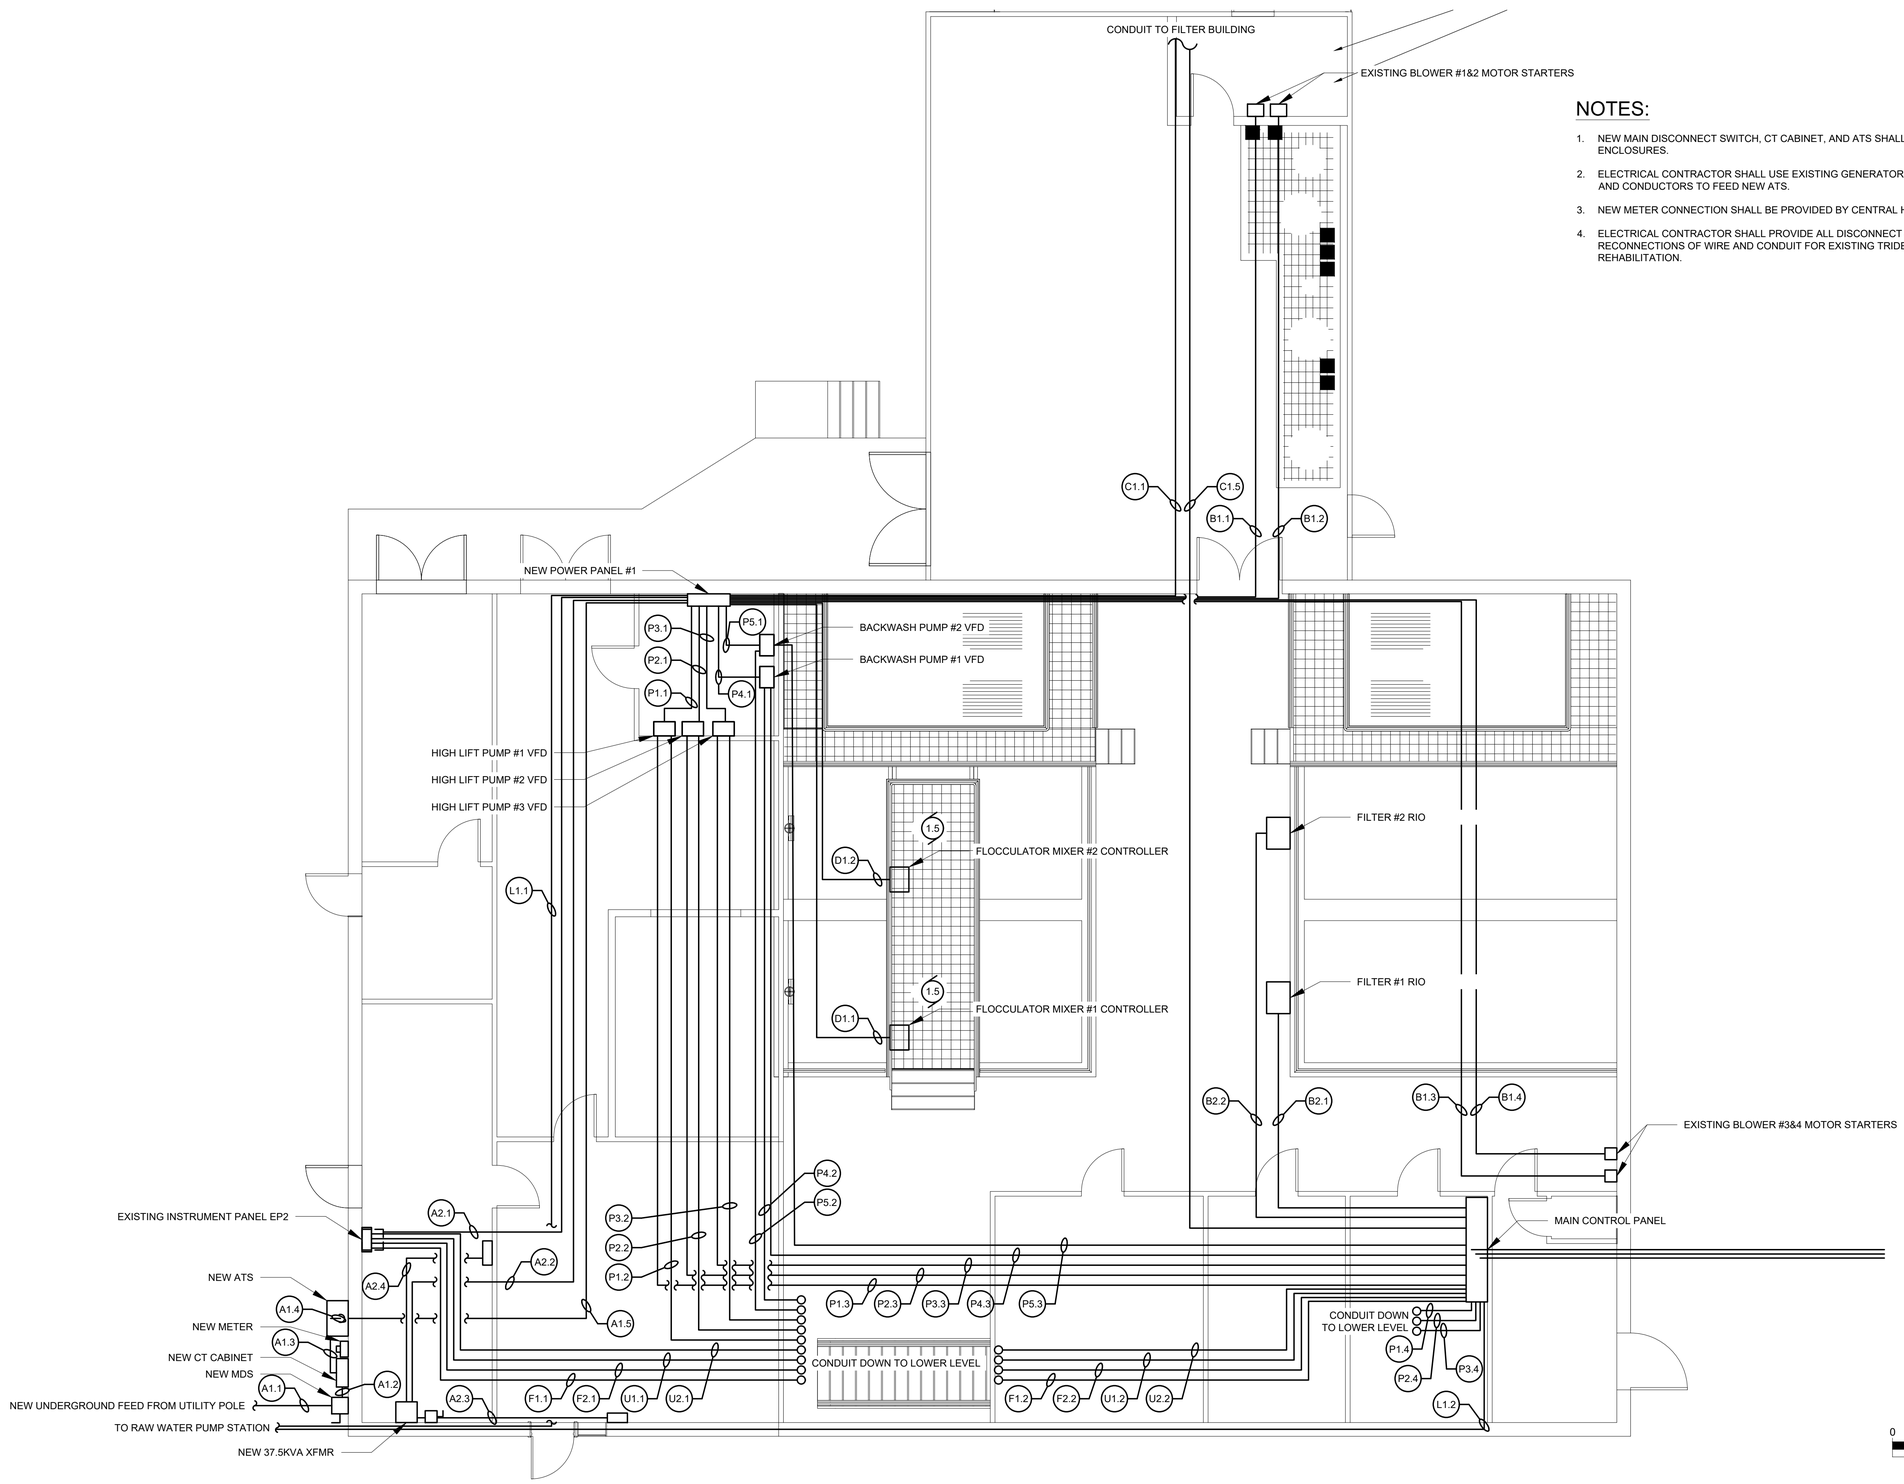

NOTES:

1. NEW MAIN DISCONNECT SWITCH, CT CABINET, AND ATS SHALL BE IN NEMA 3R ENCLOSURES.
2. ELECTRICAL CONTRACTOR SHALL USE EXISTING GENERATOR POWER CONDUIT AND CONDUCTORS TO FEED NEW ATS.
3. NEW METER CONNECTION SHALL BE PROVIDED BY CENTRAL HUDSON.
4. ELECTRICAL CONTRACTOR SHALL PROVIDE ALL DISCONNECT AND RECONNECTIONS OF WIRE AND CONDUIT FOR EXISTING TRIDENT UNIT REHABILITATION.

WARNING – IT IS A VIOLATION OF NEW YORK EDUCATION LAW SECTION 7209.2, FOR ANY PERSON, UNLESS HE IS ACTING UNDER THE DIRECTION OF A LICENSED PROFESSIONAL ENGINEER OR LAND SURVEYOR, TO ALTER THIS DOCUMENT IN ANY WAY. IF ALTERED THE ALTERING PERSON SHALL COMPLY WITH THE REQUIREMENTS OF NEW YORK EDUCATION LAW, SECTION 7209.2.

DATE: 9/30/2024
DRAWN BY: EMB
SCALE: AS SHOWN
REVIEWED BY: RF
PROJECT NO.: ----
FILE:

DELAWARE ENGINEERING, D.P.C.
CIVIL AND ENVIRONMENTAL ENGINEERING
28 MADISON AVENUE EXTENSION, ALBANY, NY 12203 - 518.452.1290
55 SOUTH MAIN ST, ONEONTA, NY 13820 - 607.432.8073
31 NORTH MAIN STREET, LIBERTY, NY 12754 - 845.747.9952
6 TOWNSEND STREET, WALTON, NY 13856 - 607.865.9235
16 EAST MARKET ST., RED HOOK, NY 12571 - 518.452.1290
548 BROADWAY, MONTICELLO, NY 12701 - 845.791.7777

STATE OF NEW YORK
MICHAEL FOSTER
LICENSED PROFESSIONAL ENGINEER
No. 081539

REVISIONS

NO.	DATE	DESCRIPTION

RHINEBECK WTP
PLANT IMPROVEMENTS
VILLAGE OF RHINEBECK
DUTCHESS COUNTY, NEW YORK

UPPER FLOOR
ELECTRICAL PLAN

SHEET:
E-103