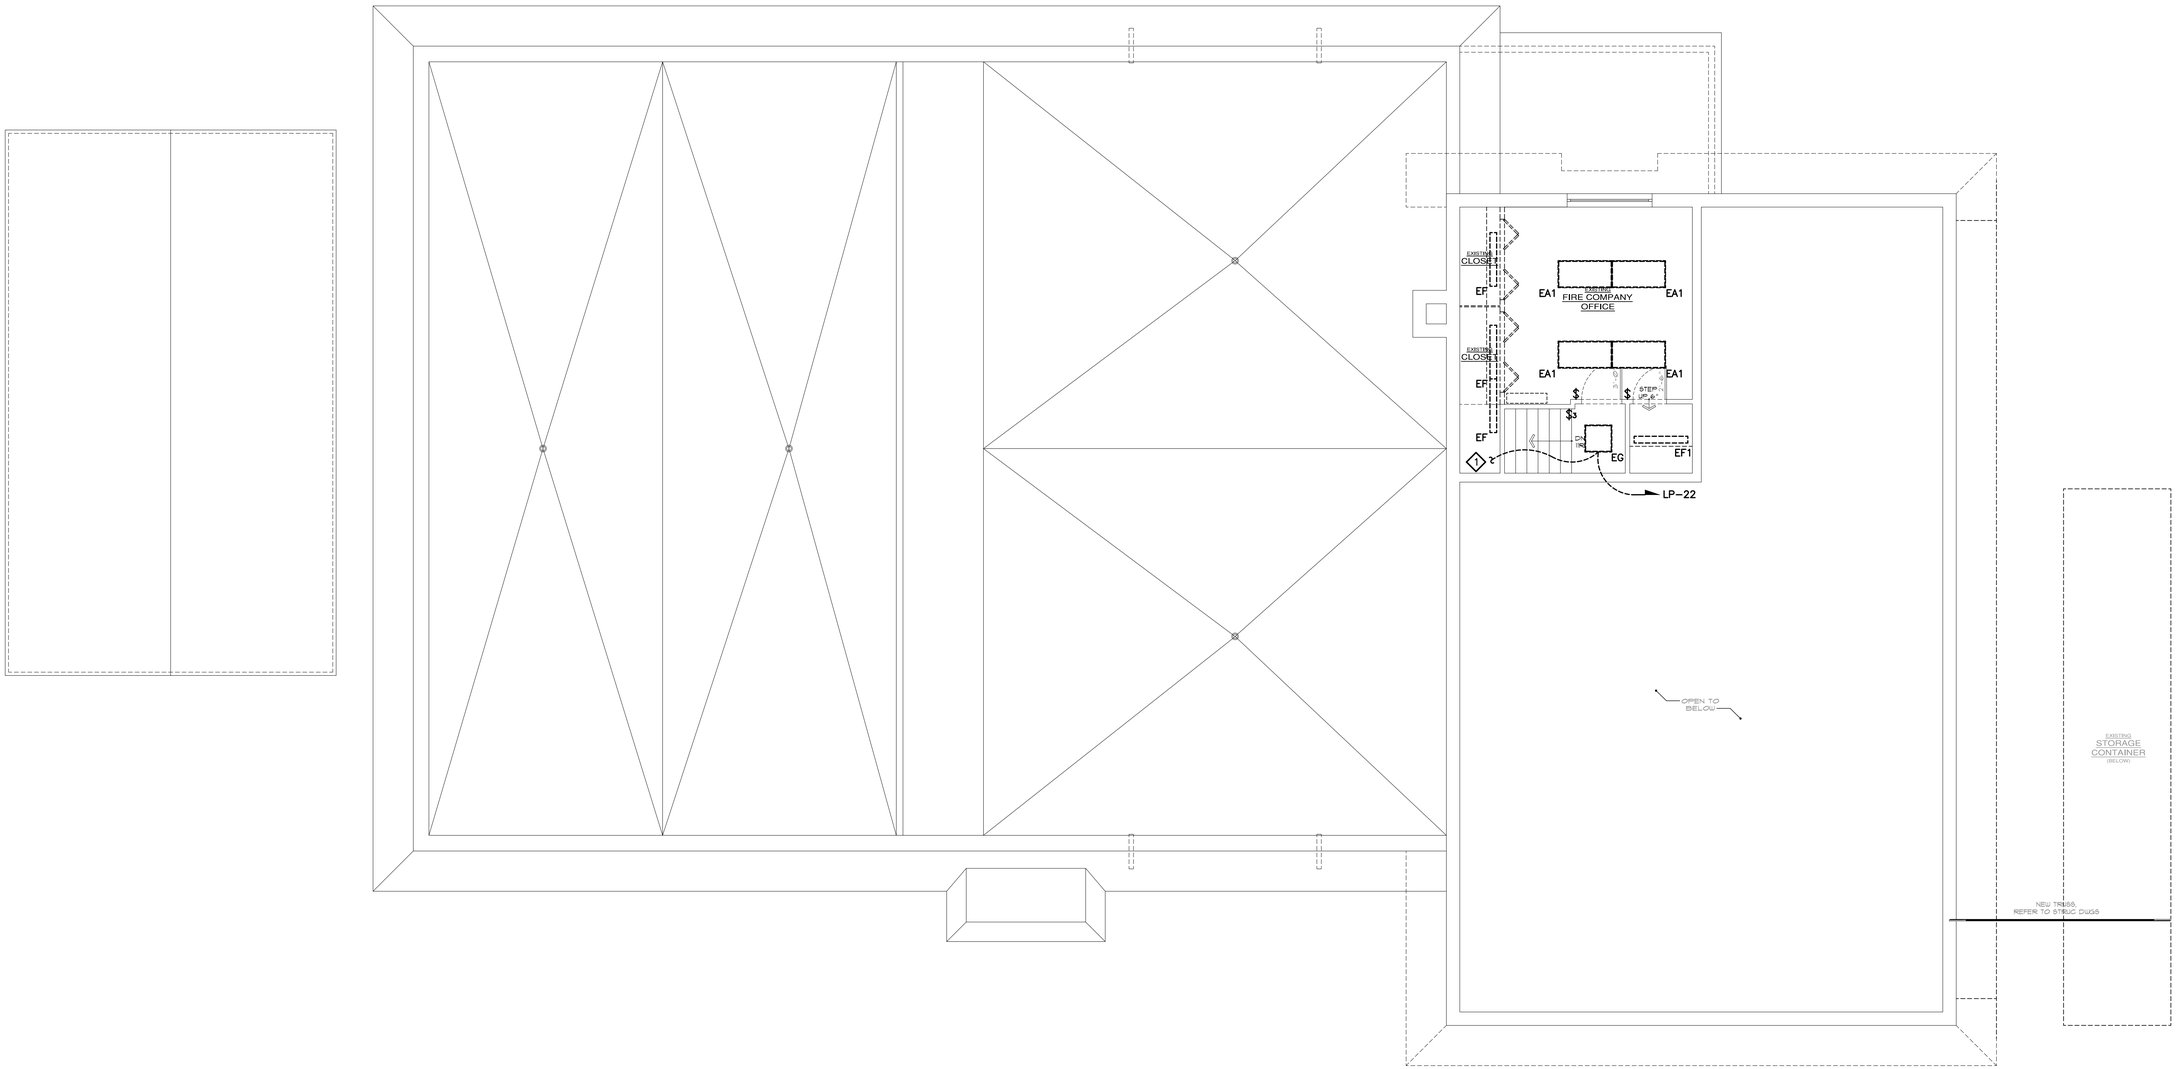

1 ELECTRICAL: DEMOLITION SECOND FLOOR LIGHTING & FIRE ALARM PLAN

SCALE: 3/16"=1'-0"

DEMOLITION KEYED NOTE:

1. SEE ED2.01 FOR CONTINUATION.

DEMOLITION NOTE:

1. DEMOLISH ALL LIGHTING FIXTURES AND CIRCUITS MARKED AS DEMO BACK TO PANEL.
2. REMOVE EXISTING FIRE ALARM SYSTEM IN ITS ENTIRETY.

UNAUTHORIZED ALTERATION OR ADDITION TO A PLAN BEARING A LICENSED PROFESSIONAL ENGINEER'S SEAL IS A VIOLATION OF SECTION 7209, SUB-DIVISION 2 OF THE N.Y. STATE EDUCATION LAW.
FELLENZER ENGINEERING, LLP
CERTIFICATE OF AUTHORIZATION #: 0017795

FELLENZER ENGINEERING LLP
www.fellp.com
22 Mulberry St., Suite 2A,
Middletown, NY 10940
t 845-343-1481 fx 845-343-4986
181 Church St., Suite 100,
Poughkeepsie, NY 12601
t 845-454-9704 fx 855-320-8735

DESIGNED BY:	DRAWN BY:	APPROVED BY:	FE PROJECT #:
RW	WPB	EDF	23-369

1/8" 1/4" 1/2" 0 1" 2"
REFERENCE SCALE

JTA
JOSEPH THOMPSON ARCHITECT
Joseph G. Thompson Architect, PLLC
108 N Division Street, Ste 100
Peekskill, New York 10566
PH: (845)532-8156
EM: joe@jthompsonarch.com

NOTES:

IT IS A VIOLATION OF THE LAW FOR ANY PERSON, UNLESS ACTING UNDER THE DIRECTION OF A LICENSED ARCHITECT OR ENGINEER, TO ALTER AN ITEM IN ANY WAY. IF AN ITEM BEARING THE SEAL OF AN ARCHITECT OR ENGINEER IS ALTERED, THE ALTERING ARCHITECT OR ENGINEER SHALL AFFIX TO HIS ITEM THE SEAL AND THE NOTATION "ALTERED BY" FOLLOWED BY HIS SIGNATURE AND THE DATE OF SUCH ALTERATION, AND A SPECIFIC DESCRIPTION OF THE ALTERATION.

DO NOT SCALE DRAWINGS. WRITTEN DIMENSIONS GOVERN.

© JOSEPH G THOMPSON ARCHITECT, PLLC. ALL RIGHTS RESERVED.

STATE OF NEW YORK · ERIC DAVID FELLENZER · 073084 · LICENSED PROFESSIONAL ENGINEER

SEAL
ERIC D. FELLENZER, P.E.
NY PROFESSIONAL ENGINEER
NO. 073084-1
ISSUED 1995 EXP. 9/25

PEEKSKILL FIREHOUSE KITCHEN INCUBATOR

City of Peekskill (Owner)
701 Washington Steet
Peekskill, New York 10566
S-B-L: 32.20-9-1
City of Peekskill - Westchester County

DRAFT CONSTRUCTION DOCUMENT - NOT FOR PERMIT OR CONSTRUCTION

Date: September 17, 2024

Revisions:

ED2.02

File Name: F:\2023\23-369 Peekskill Firehouse Kitchen Incubator\ELECTRICAL\ED2.02 & E2.02 (SECOND FLOOR LIGHTING).dwg (Layout: ED2.02)
Date: Tue, Sep 17, 2024 - 10:10 AM (Name: wpb)