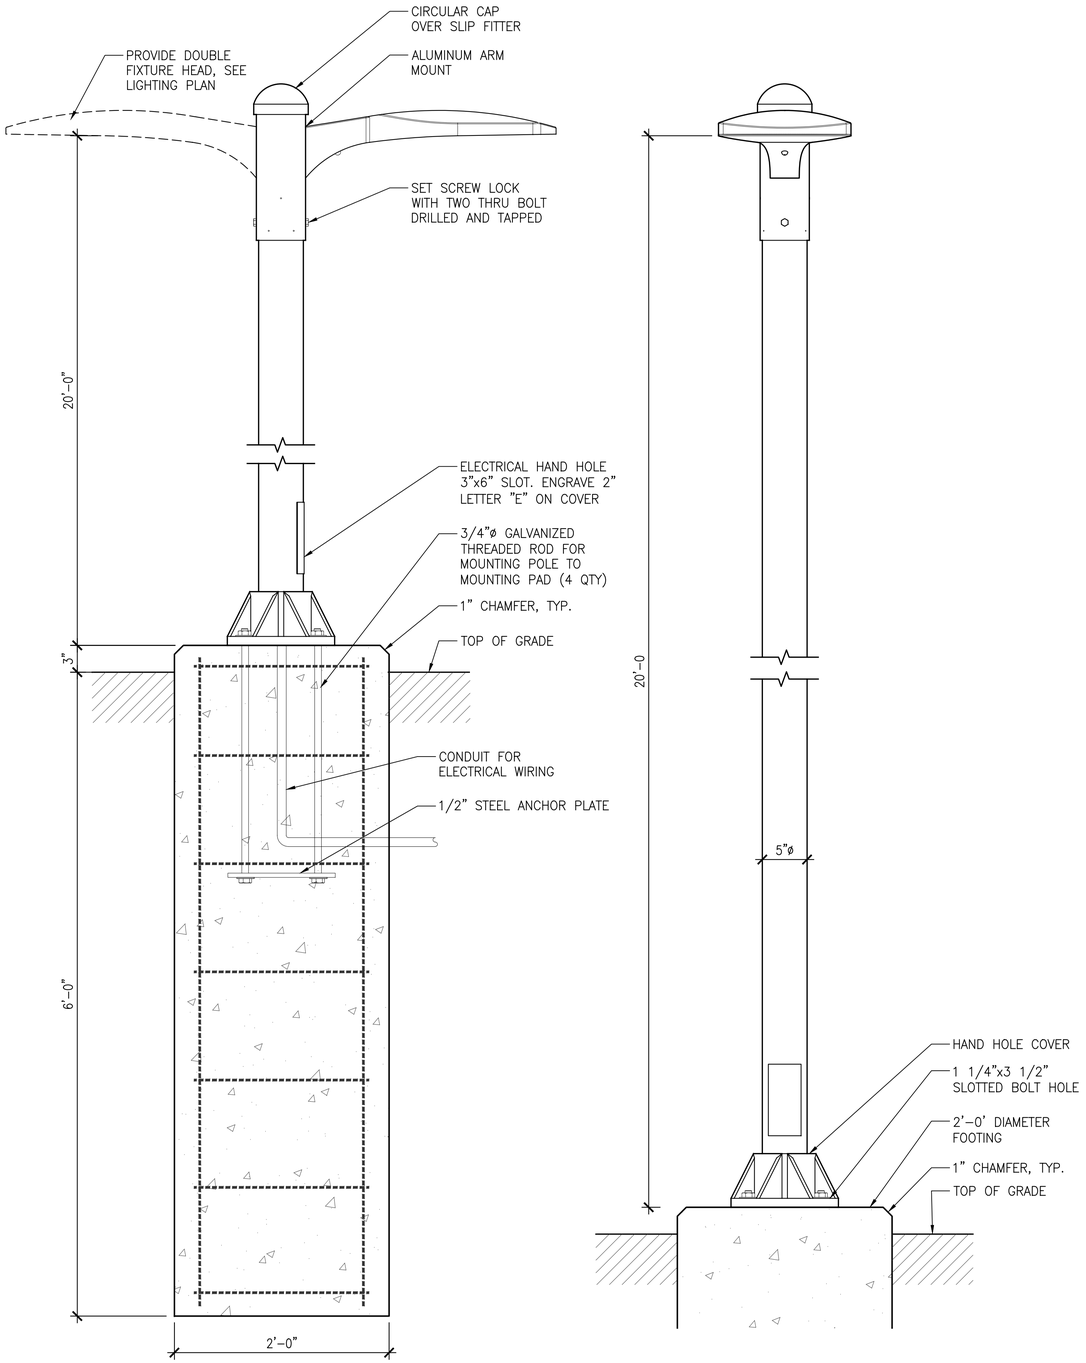

1 A-506 A-506 TYPICAL SINGLE/DOUBLE HEAD LIGHT POLE & FOOTING
SCALE: 1-1/2"=1'-0"
0 4 8 16 IN

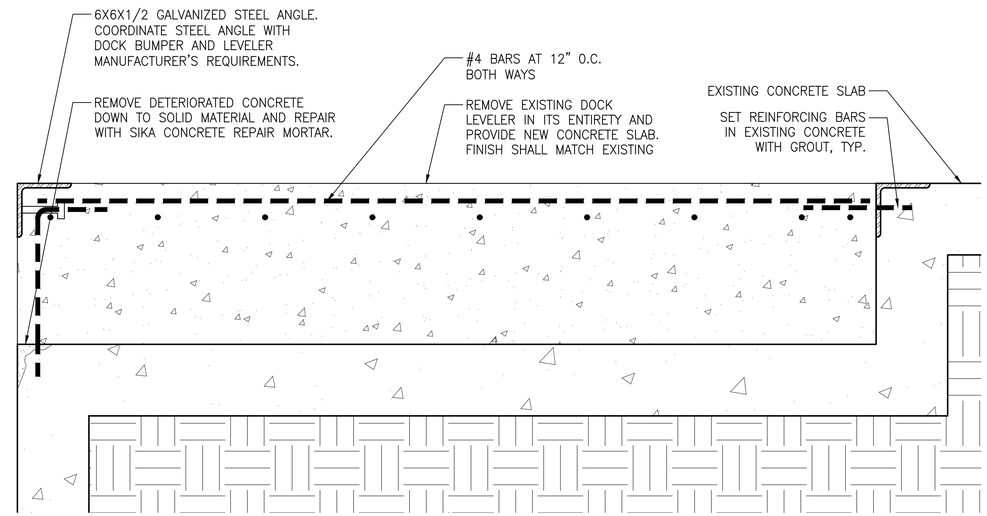

2 A-506 A-506 TYPICAL SLAB REPAIR AT DOCK LEVELER REMOVAL
SCALE: 1-1/2"=1'-0"
0 4 8 16 IN

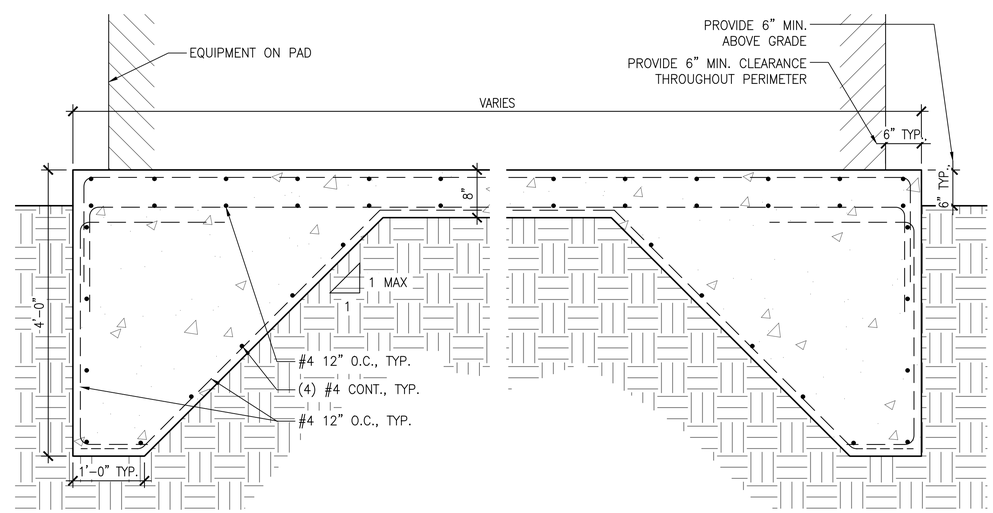

3 A-506 A-506 TYPICAL CONCRETE PAD DETAIL
SCALE: 1"=1'-0"
0 .5 1 2 FT

ARCHITECT
di Domenico + Partners LLP
Architecture
Landscape Architecture
Planning
3743 Crescent Street, 3rd Floor
Long Island City, New York 11101
Tel 212-337-0400
Fax 212-337-3567

CIVIL PLANNING ENGINEER
JMC Planning Engineering Landscape Architecture & Land Surveying, PLLC
120 Bedford Road
Armonk, New York 10504
Tel 914-273-5225
Fax 914-273-2102

MEP ENGINEER
BURNS ENGINEERING, PC.
1261 Broadway, Suite 708
New York, New York 10001
Tel 212-962-3503

STRUCTURAL ENGINEER
GEI50
1385 Broadway, 20th FL
New York, New York 10018
Tel 212-687-8282

MANHATTAN BEER DISTRIBUTORS

MANHATTAN BEER DISTRIBUTORS
20 DUNNIGAN DRIVE
SUFFERN, NEW YORK

REV	DESCRIPTION	DATE
–	ISSUED FOR DOB SUBMISSION	9.10.21
–	ISSUED FOR BID	10.15.21
–	ISSUED FOR CONSTRUCTION	11.30.21
–	REVISED BID SET	01.20.22
–	REVISED FOR CONSTRUCTION	04.05.22
–	PER METAL PANEL REDESIGN	07.26.22
–	REVISED FOR CONSTRUCTION	08.15.22

DRAWN BY :	S. WOO
CHECKED BY :	D. TOBAR, R.A.
APPROVED BY :	A. BERGER, R.A.
DATE :	07.30.2021
SCALE :	AS NOTED

DRAWING TITLE :
LIGHT POLE AND CONCRETE PAD DETAILS

DWG NUMBER :
A-506