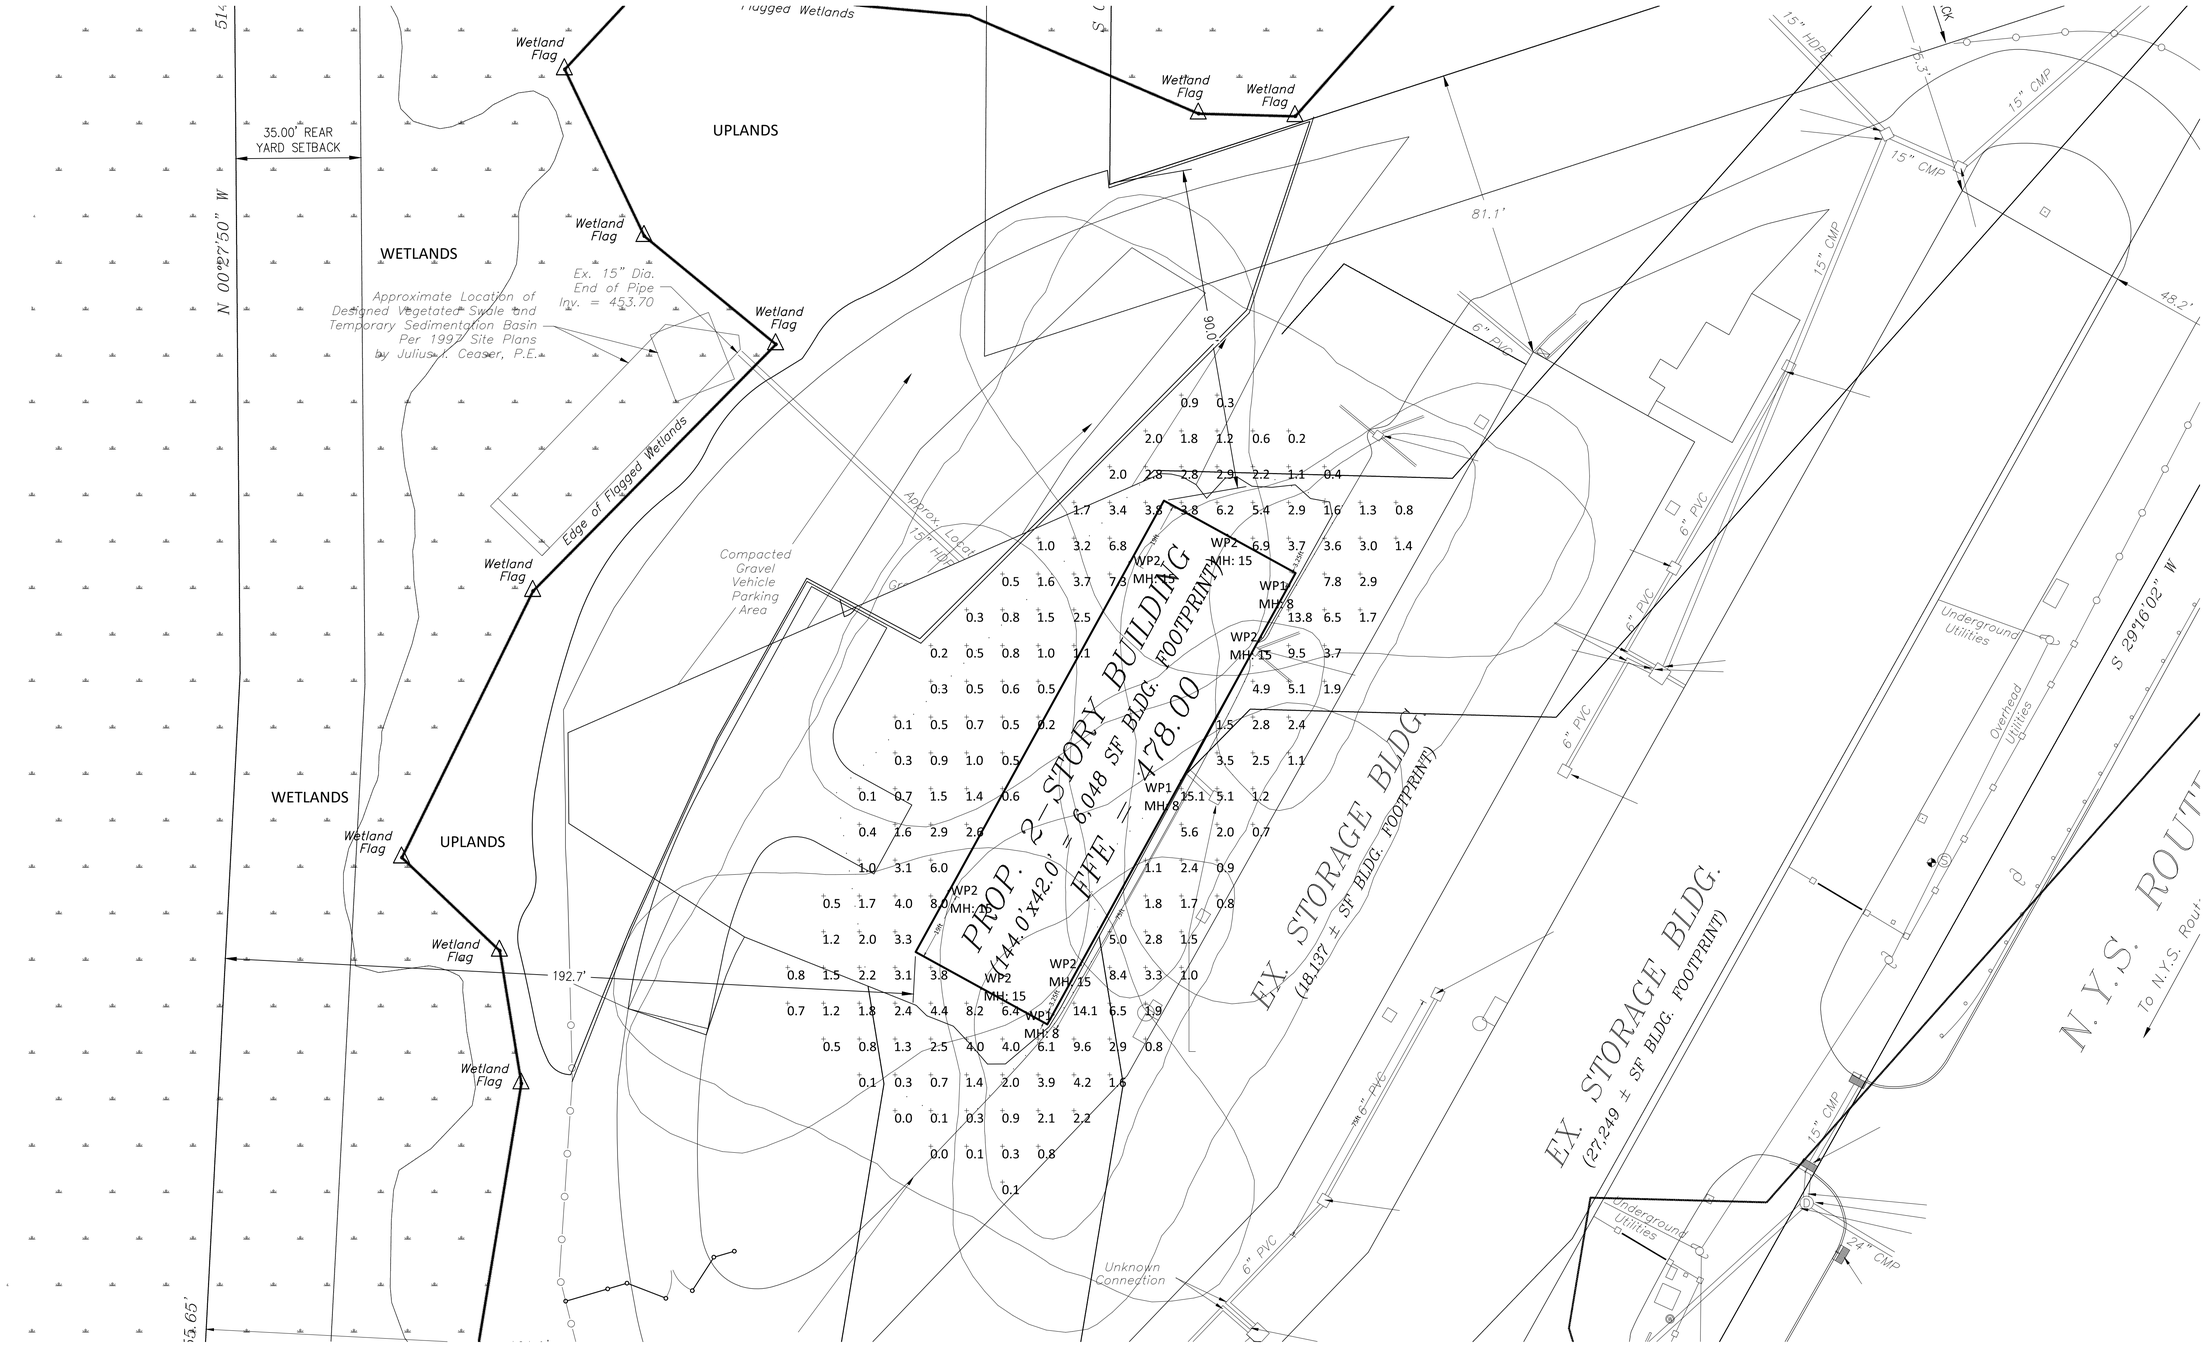

LIGHTING PHOTOMETRICS

SCALE: 1" = 20'

0 20' 40'

SCALE IN FEET

FIXTURE	MOUNTING HEIGHT (ft)	QUANTITY	PRODUCT INFO
WP-1	8	3	LytePro 16 LED Wall Sconce, 30W, 530 mA, 4000K, 120-277V, DARK GRAY TEXTURED PAINT
WP-2	15	6	LytePro 32 LED Wall Sconce, 71W, 700 mA, 4000K, 120-277V, DARK GRAY TEXTURED PAINT

SEE ARCHITECTURAL ELEVATIONS, SHEET A4.1

Greenman-Pedersen, Inc.
Engineering and Construction Services
In Western New York:
BUFFALO (716) 633-4844 • ROCHESTER (585) 486-4859 • JAMESTOWN (716) 488-2803
GPI

STATE OF NEW YORK
GREENMAN PEDERSEN INC.
LICENSED PROFESSIONAL ENGINEER
No. 131

SCALE:	AS NOTED
DATE:	OCTOBER 18, 2019
DWG NO.:	LD-3
NO.	REVISIONS:
DRAWN BY:	C.Y.
CHECKED BY:	T.W.
JOB NO.:	BUF-2015048.041
BY	DATE

LD-3_LIGHTING PHOTOMETRICS

LIFE STORAGE, INC.
(SITE #230 BREWSTER)
TOWN OF SOUTHEAST - PUTNAM COUNTY, NY

SHEET NO.
13

WARNING: ALTERATIONS TO THIS DOCUMENT NOT CONFORMING TO SECTION 7209, SUBDIVISION 2, STATE EDUCATION LAW, ARE PROHIBITED