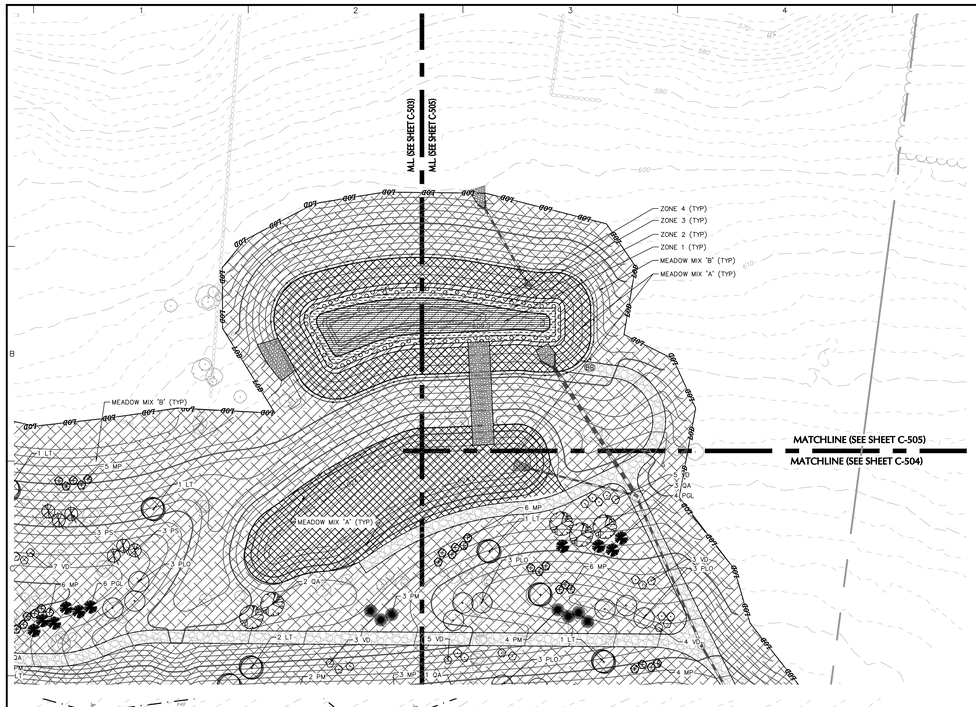

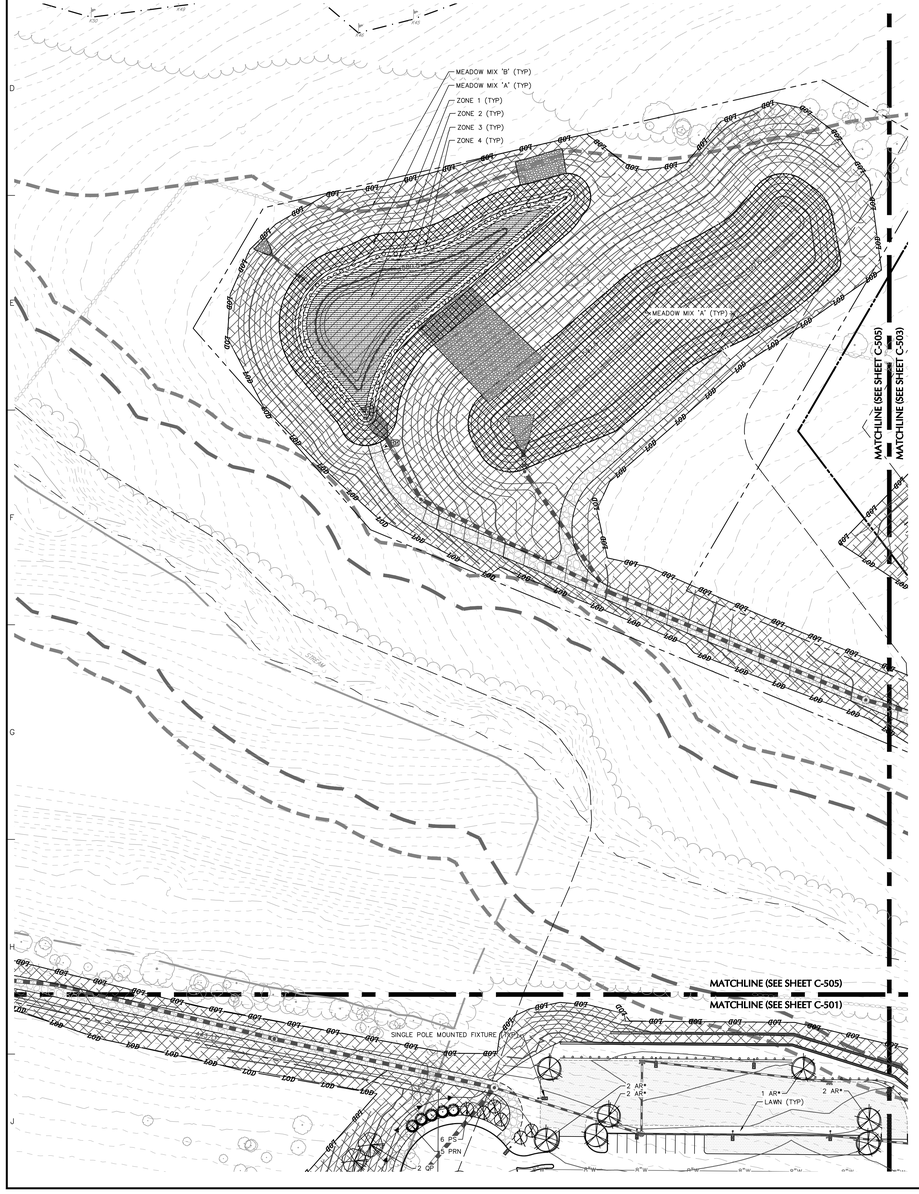

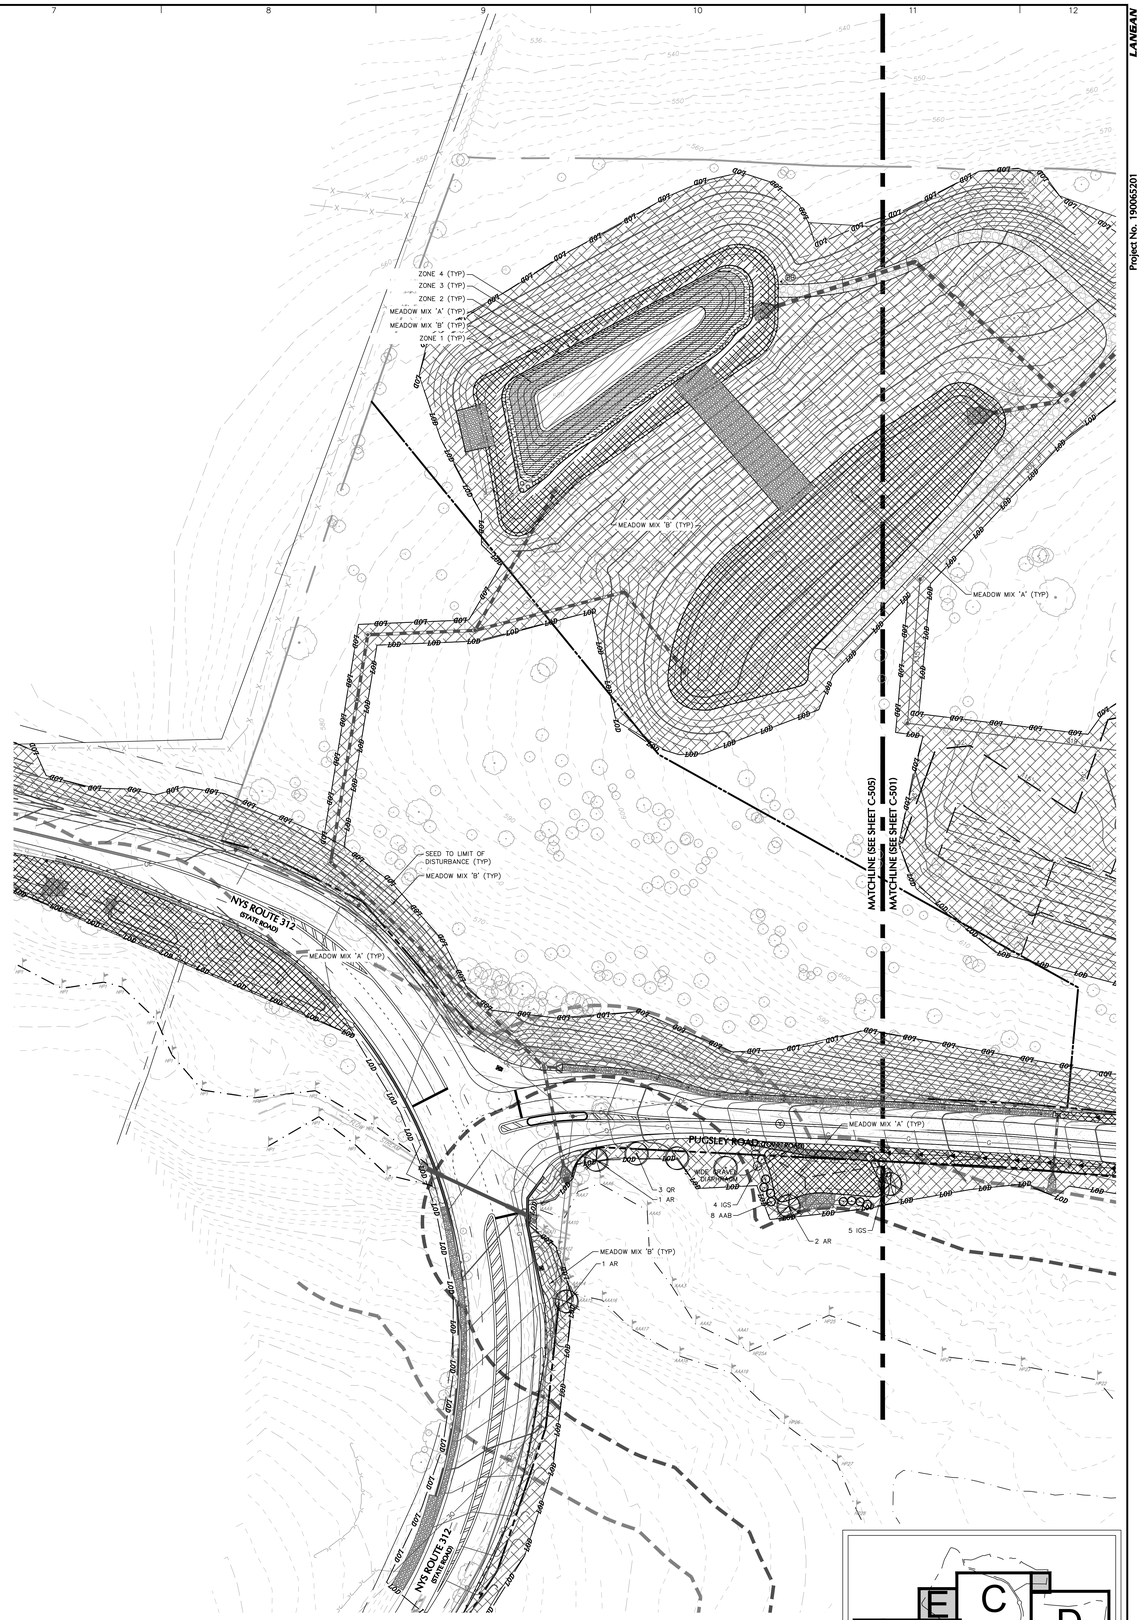

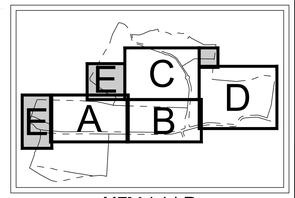

KEY MAP
SCALE: 1" = 1,500'

Date	Description	No.
10/14/2022	REV. FOR NYCDEP SUBMISSION	3
03/25/2022	REV. PER TOWN COMMENTS	2
03/07/2022	REV. PER TOWN COMMENTS	1

Revisions

50 0 10 20 50
SCALE IN FEET

WARNING: IT IS A VIOLATION OF THE NYS EDUCATION LAW ARTICLE 145 FOR ANY PERSON, UNLESS HE IS ACTING UNDER THE DIRECTION OF A LICENSED PROFESSIONAL ENGINEER, LAND SURVEYOR OR GEOLOGIST, TO ALTER THIS ITEM IN ANY WAY.

MICHAEL SZURA
LICENSED LANDSCAPE ARCHITECT
STATE OF NEW YORK
No. 001901

Signature 11/7/2022 Date

MICHAEL SZURA, RLA
LANDSCAPE ARCHITECT NY Lic. No. 001901

LANGAN
Langan Engineering, Environmental, Surveying, Landscape Architecture, and Geology, D.P.C.
One North Broadway, Suite 910
White Plains, NY 10601
T: 914.323.7400 F: 914.323.7401 www.langan.com

Project
LINCOLN LOGISTICS BREWSTER
TOWN OF SOUTHEAST
PUTNAM COUNTY NEW YORK

Drawing Title
LANDSCAPING PLANTING PLAN E (5 OF 5)

Project No. 190065201
Date 1/28/2022
Drawn By MJ
Checked By MH

Drawing No. C-505
Sheet 60 of 97

© 2021 Langan

Project No. 190065201