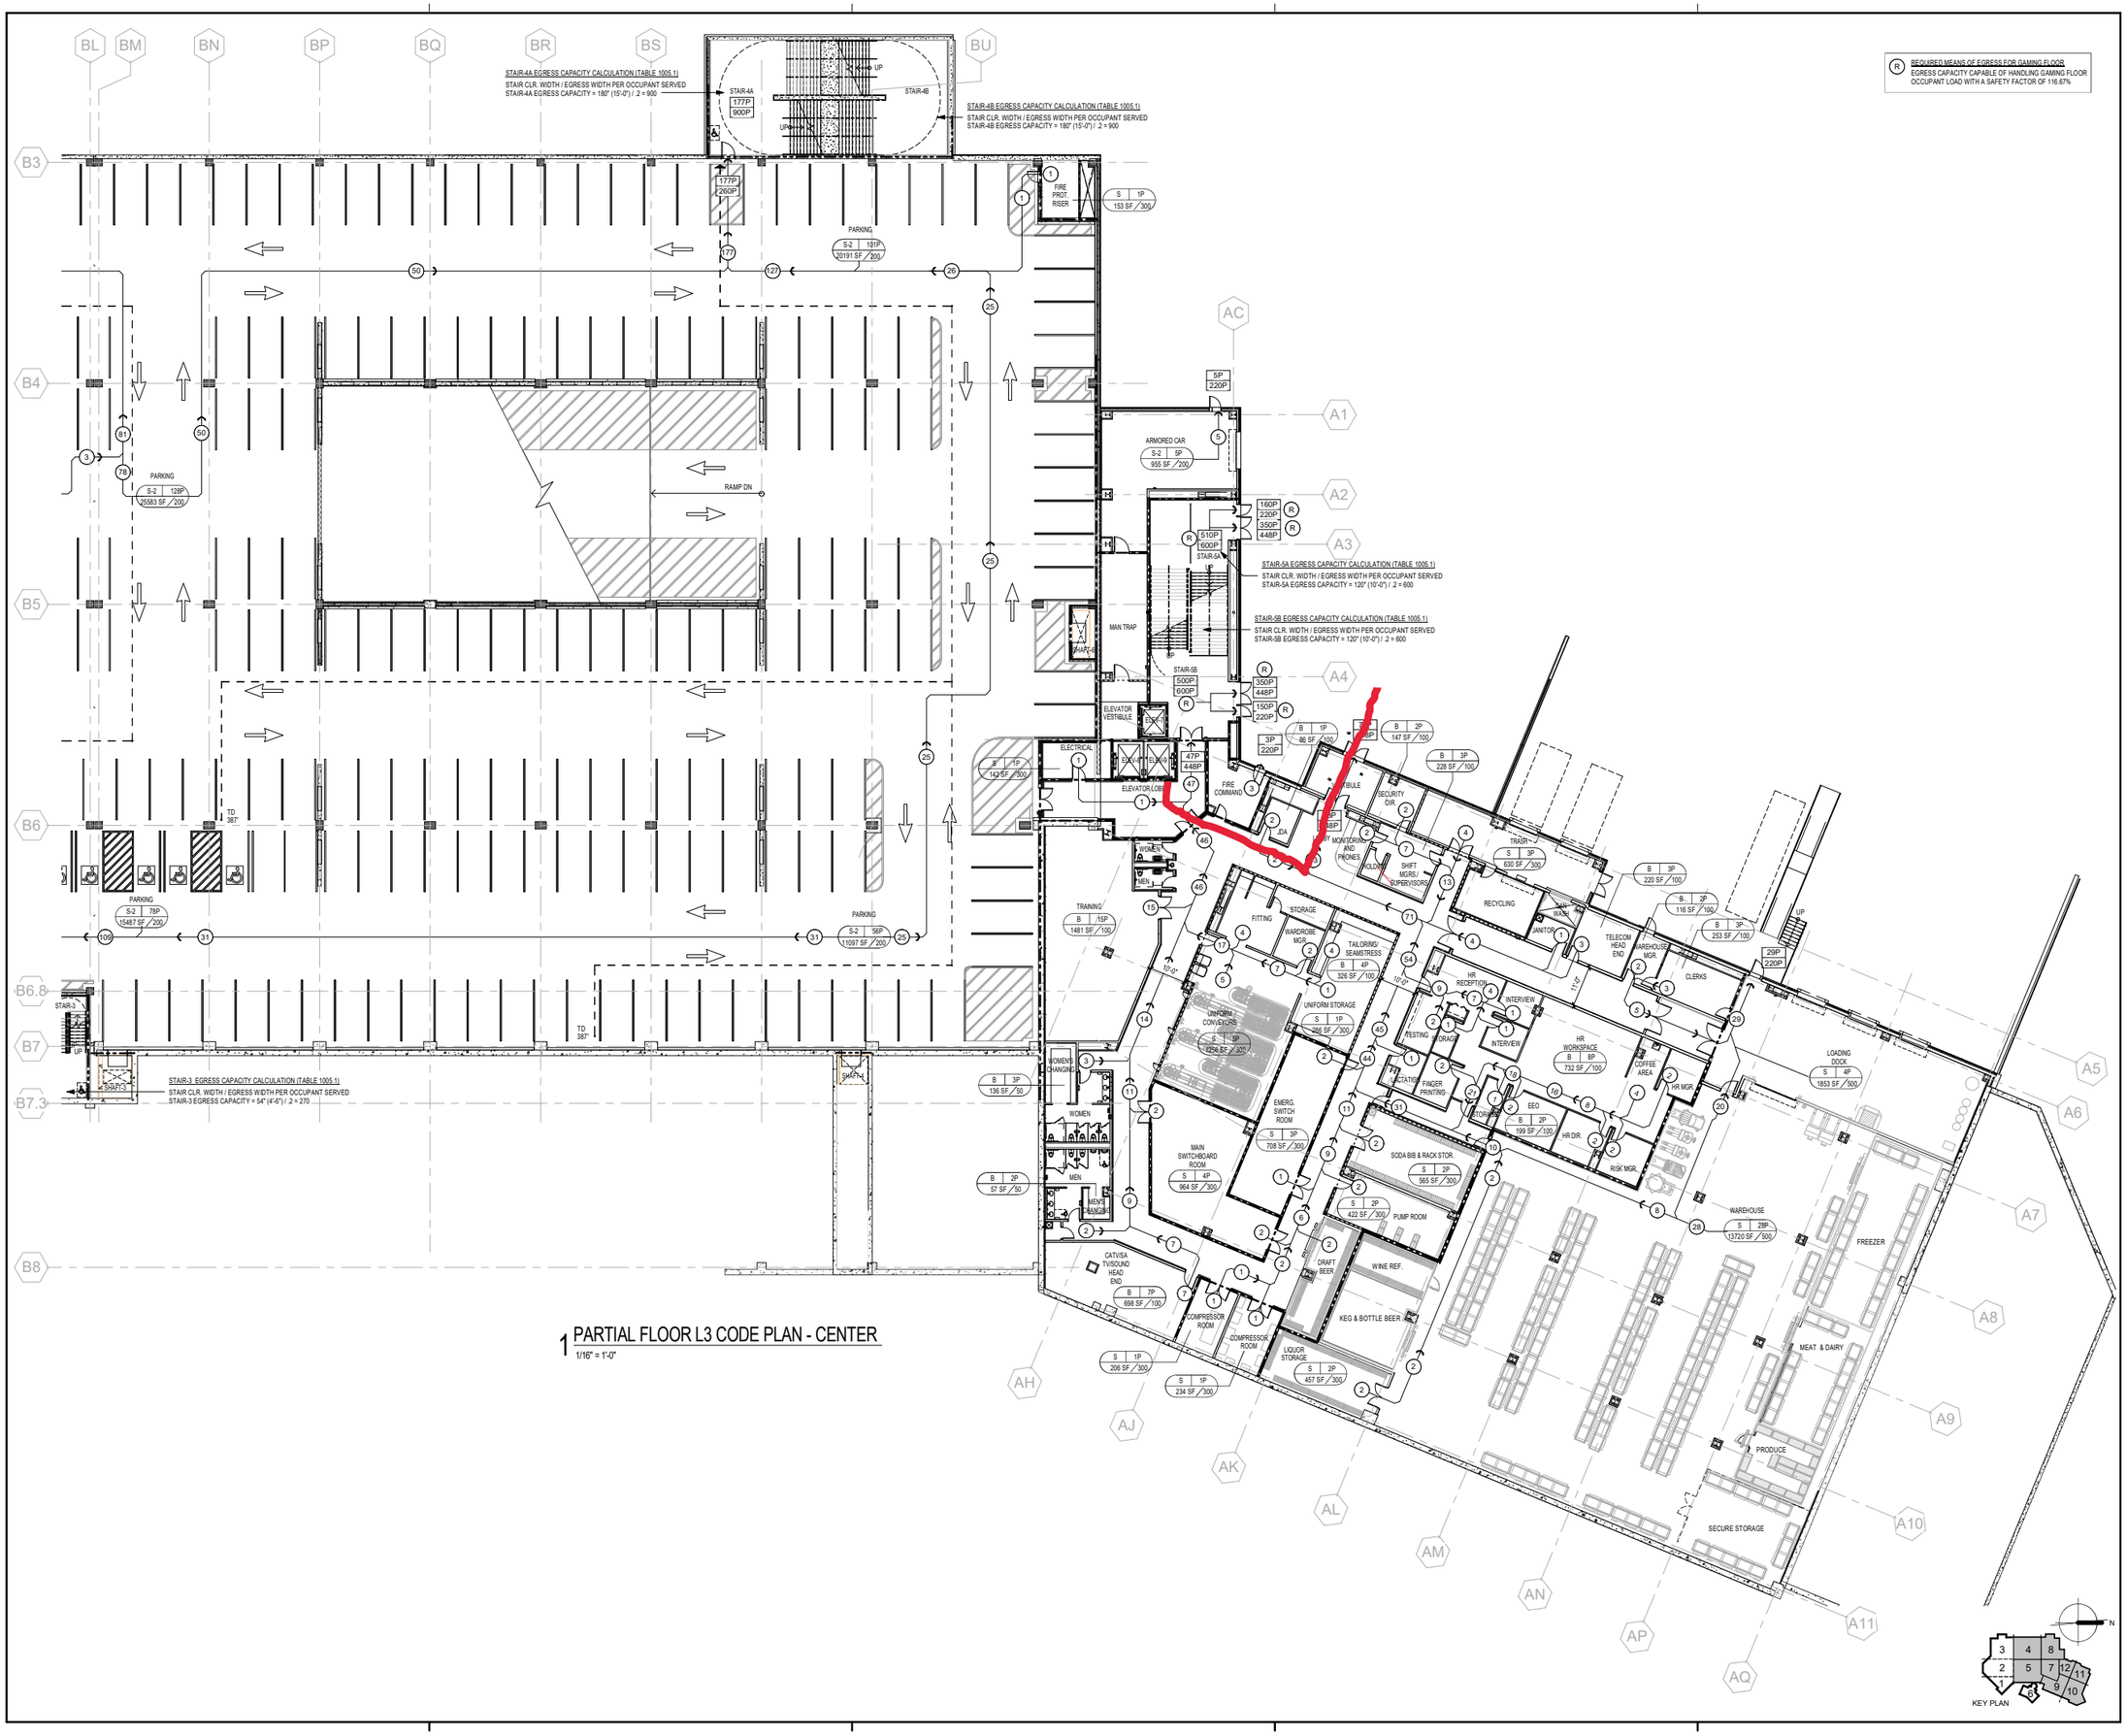

1 PARTIAL FLOOR L3 CODE PLAN - CENTER
1/16" = 1'-0"

MONTREIGN RESORT CASINO

Intersection of Thompsonville Rd. and Joyland Rd.
Thompson, NY

JCJARCHITECTURE
404 5TH AVENUE
3RD FLOOR
NEW YORK, NY 10169
212.774.3606

©2015 JCJ Architecture

CONSULTANTS:

STRUCTURAL ENGINEER
WENDEL DUCHSCHERER ARCHITECTS & ENGINEERS
375 Essjay Road, Suite 200
Williamsville, NY 14221
(716) 688-0766

M/E/P & LIFE SAFETY ENGINEERING
M/E ENGINEERING, P.C.
60 Lakefront Blvd, Suite 320
Buffalo, NY 14202
(716) 845-5092

FOODSERVICE DESIGN
RIPPE ASSOCIATES
6117 Blue Circle Drive, Suite 100
Minneapolis, MN 55343
(952) 933-0313

CIVIL ENGINEERING
AKRF ENGINEERING
34 South Broadway, Suite 401
White Plains, NY 10601
(914) 949-7336

SECURITY / SURVEILLANCE
M. MALIA & ASSOCIATES, INC
6712 Washington Ave Suite 205
Egg Harbor Township, NJ 08234
(609) 645-5030

INTERIOR DESIGN (HOTEL / POOL / VILLA)
KAY LANG + ASSOCIATES
12100 Wilshire Boulevard, Suite M-70
Los Angeles, CA 90025
(310) 442-5251

CONFIDENTIAL

We request that you except this drawing MARKED "CONFIDENTIAL" from public disclosure as set forth in the Public Officers Law (§§ 84-99). More specifically, Empire Resorts Inc. and its subsidiaries, seek the protection of this information pursuant to §87.2(d). The basis for the request is that disclosure of the information could cause substantial injury to the competitive position of Empire and/or its subsidiaries and the Health and Safety of its patrons.

CONSTRUCTION SET
12/19/2016

P.I.C. _____ L.D. _____
P.M. _____ P.A. _____

ISSUE 07/01/15
JOB H15032.00
DRAWN SM
SCALE As indicated

REVISIONS:

1 07/10/15	ADDENDUM #3
2 08/03/15	BULLETIN #2
3 03/28/16	BULLETIN #26
4 05/02/16	BULLETIN #29

PARTIAL FLOOR L3 CODE PLAN - CENTER

G-0005

5/2/2016 3:44:23 PM