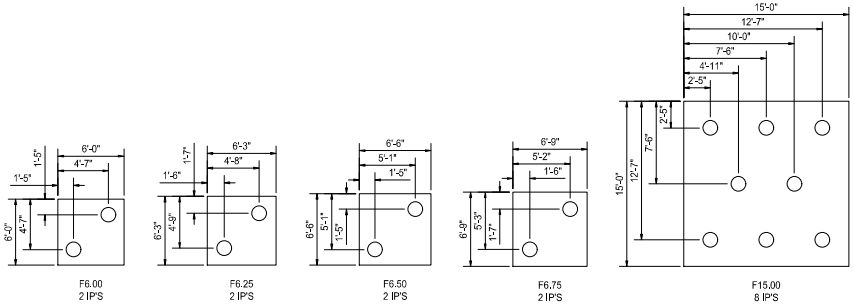

1 IMPACT PIER FOOTING SUPPORT DETAILS

Scale: 3/16" = 1'

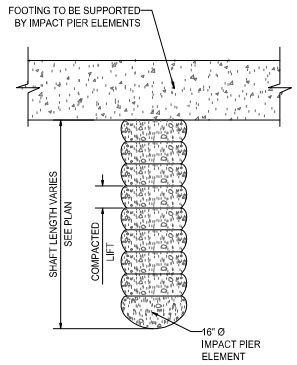

2 TYPICAL IMPACT PIER ELEMENT

Scale: N.T.S.

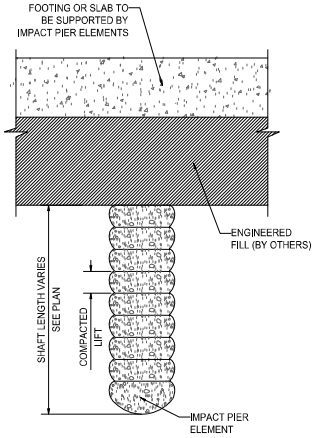

3 TYPICAL IMPACT PIER ELEMENT UNDER FILL

Scale: N.T.S.

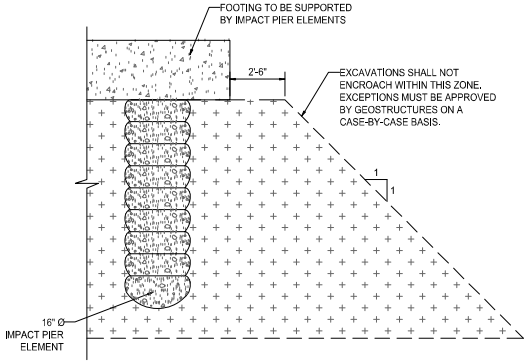

4 ADJACENT EXCAVATION DETAIL

Scale: N.T.S.

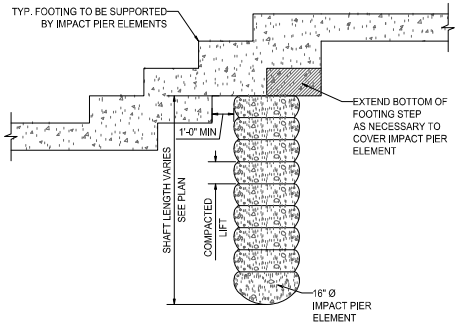

5 IMPACT PIER FOOTING STEP SUPPORT DETAIL

Scale: N.T.S.

GeoStructures
a TEAMTEST Company
413 Browning Court Purcellville, VA 20132 Phone: 703.771.9844

REVISIONS

REV:	DATE:	COMMENT:	BY:
0	02/01/2024	ISSUED FOR CONSTRUCTION	JPZ

ISSUED FOR CONSTRUCTION

PROJECT No.:	15240IP
DRAWN BY:	JPT
CHECKED BY:	PH
DATE:	02/01/2024
SCALE:	AS SHOWN
CAD FILE:	15240IP_BLDG 1_IP

PROJECT: ROCKLAND LOGISTICS CENTER BUILDING 1

LOCATION: SUFFERN, NEW YORK

SEAL:

STATE OF NEW YORK · PHILIPPOS S. OMMEN · 082260 · LICENSED PROFESSIONAL ENGINEER

2/3/2024

SHEET TITLE: IMPACT PIER ELEMENT DETAILS

SHEET NUMBER: IP-20

20 OF 20

C:\Users\jhoyer\Appdata\Local\Temp\AcPublish_4924\15240IP_BLDG 1_IP.dwg